ORIGINAL SURVEY		BY	DATE
NOTE BOOK	SURVEYED		
	PLOTTED		
	TEMPLATE		
	AREAS		
NO.	AREAS CHECKED		

FINAL SURVEY		BY	DATE
NOTE BOOK	SURVEYED		
	PLOTTED		
	TEMPLATE		
	AREAS		
NO.	AREAS CHECKED		

BOWMAN, BARRETT & ASSOCIATES INC
CONSULTING ENGINEERS
Chicago, Illinois
312.228.0100
www.bbandainc.com

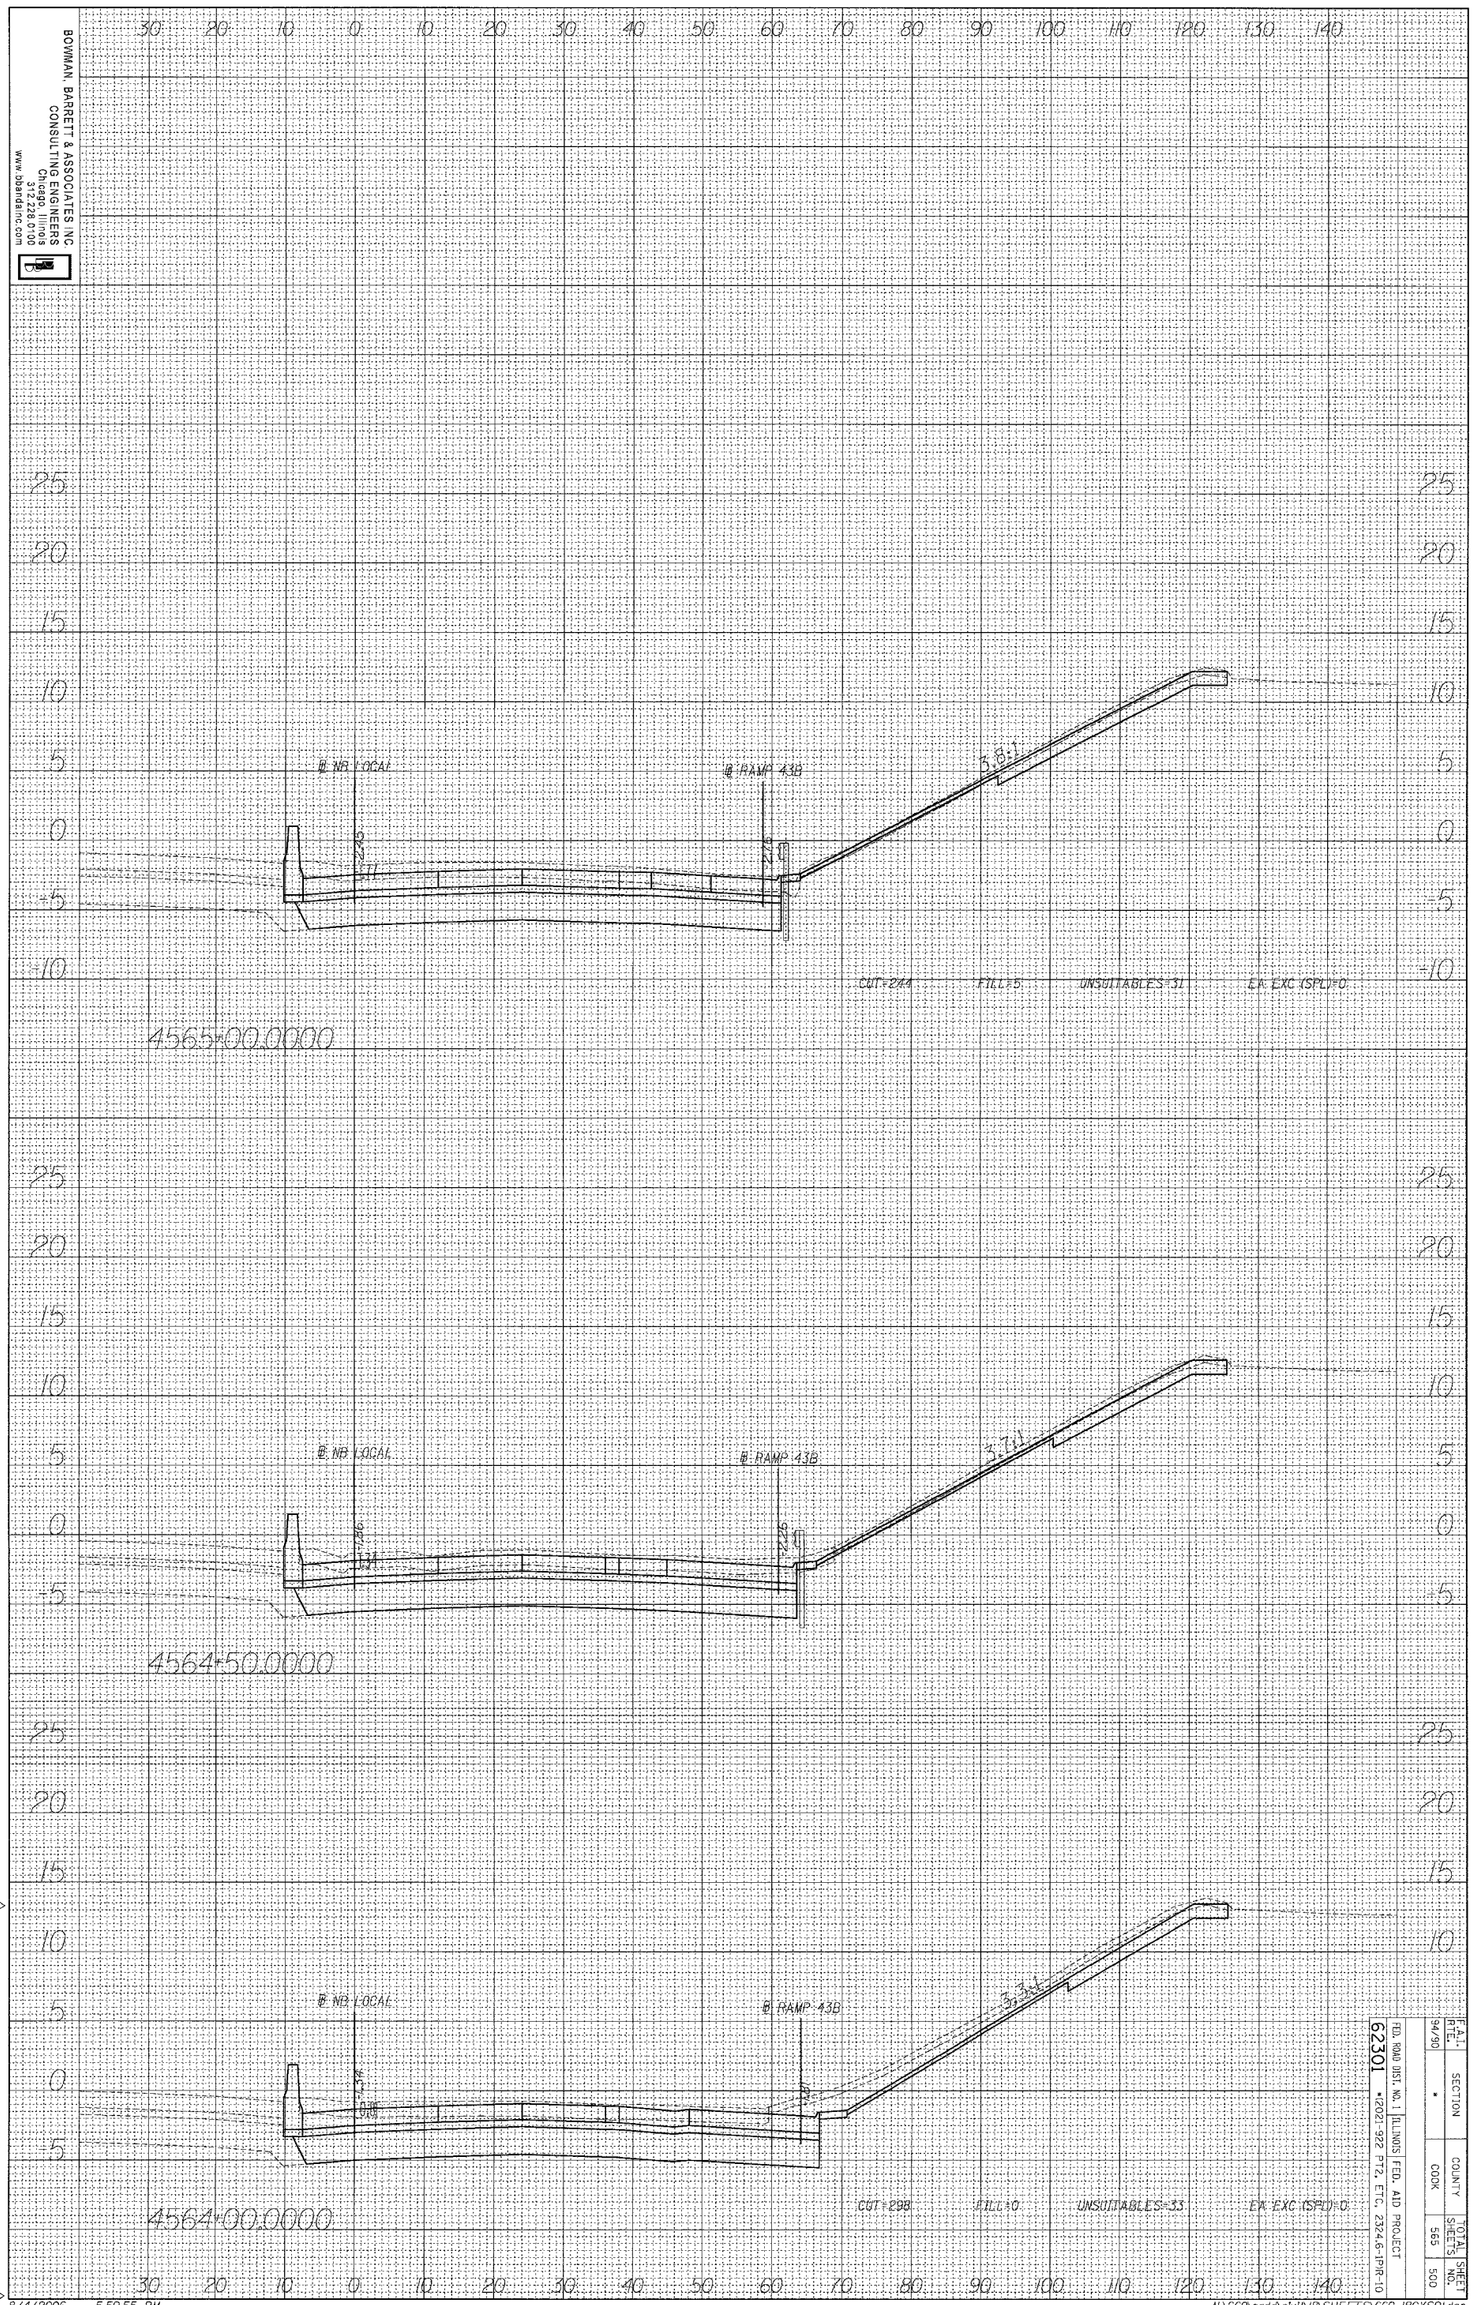

ADDENDUM 2 8/04/06

F.A.I. RTE.	SECTION	COUNTY	TOTAL SHEETS	SHEET NO.
94/90	*	COOK	565	500

FED. ROAD DIST. NO. 1 ILLINOIS FED. AID PROJECT
62301 *(2021-922 PT2, ETC. 2324.6-IPIR-10

8/4/2006 5:59:55 PM N:\660\cadd\civil\8\SHEETS\660_18CXS01.dgn