F.A.I. RTE.	SECTION	COUNTY	TOTAL SHEETS	SHEET NO.
94/90	*	COOK	565	506

FED. ROAD DIST. NO. 1	ILLINOIS	FED. AID PROJECT
62301	*(2021-922 PT2, ETC. 2324.6-1PIR-10	

N:\660\cadd\civil\BSHEET\S660_BCYSO1.dgn

ORIGINAL SURVEY	SURVEYED	BY	DATE
	PLOTTED		
NOTE BOOK	TEMPLATE		
NO.	AREAS		
	AREAS CHECKED		

FINAL SURVEY	SURVEYED	BY	DATE
	PLOTTED		
NOTE BOOK	TEMPLATE		
NO.	AREAS		
	AREAS CHECKED		

BOWMAN, BARRETT & ASSOCIATES INC
CONSULTING ENGINEERS
Chicago, Illinois
312.228.0100
www.bbandainc.com

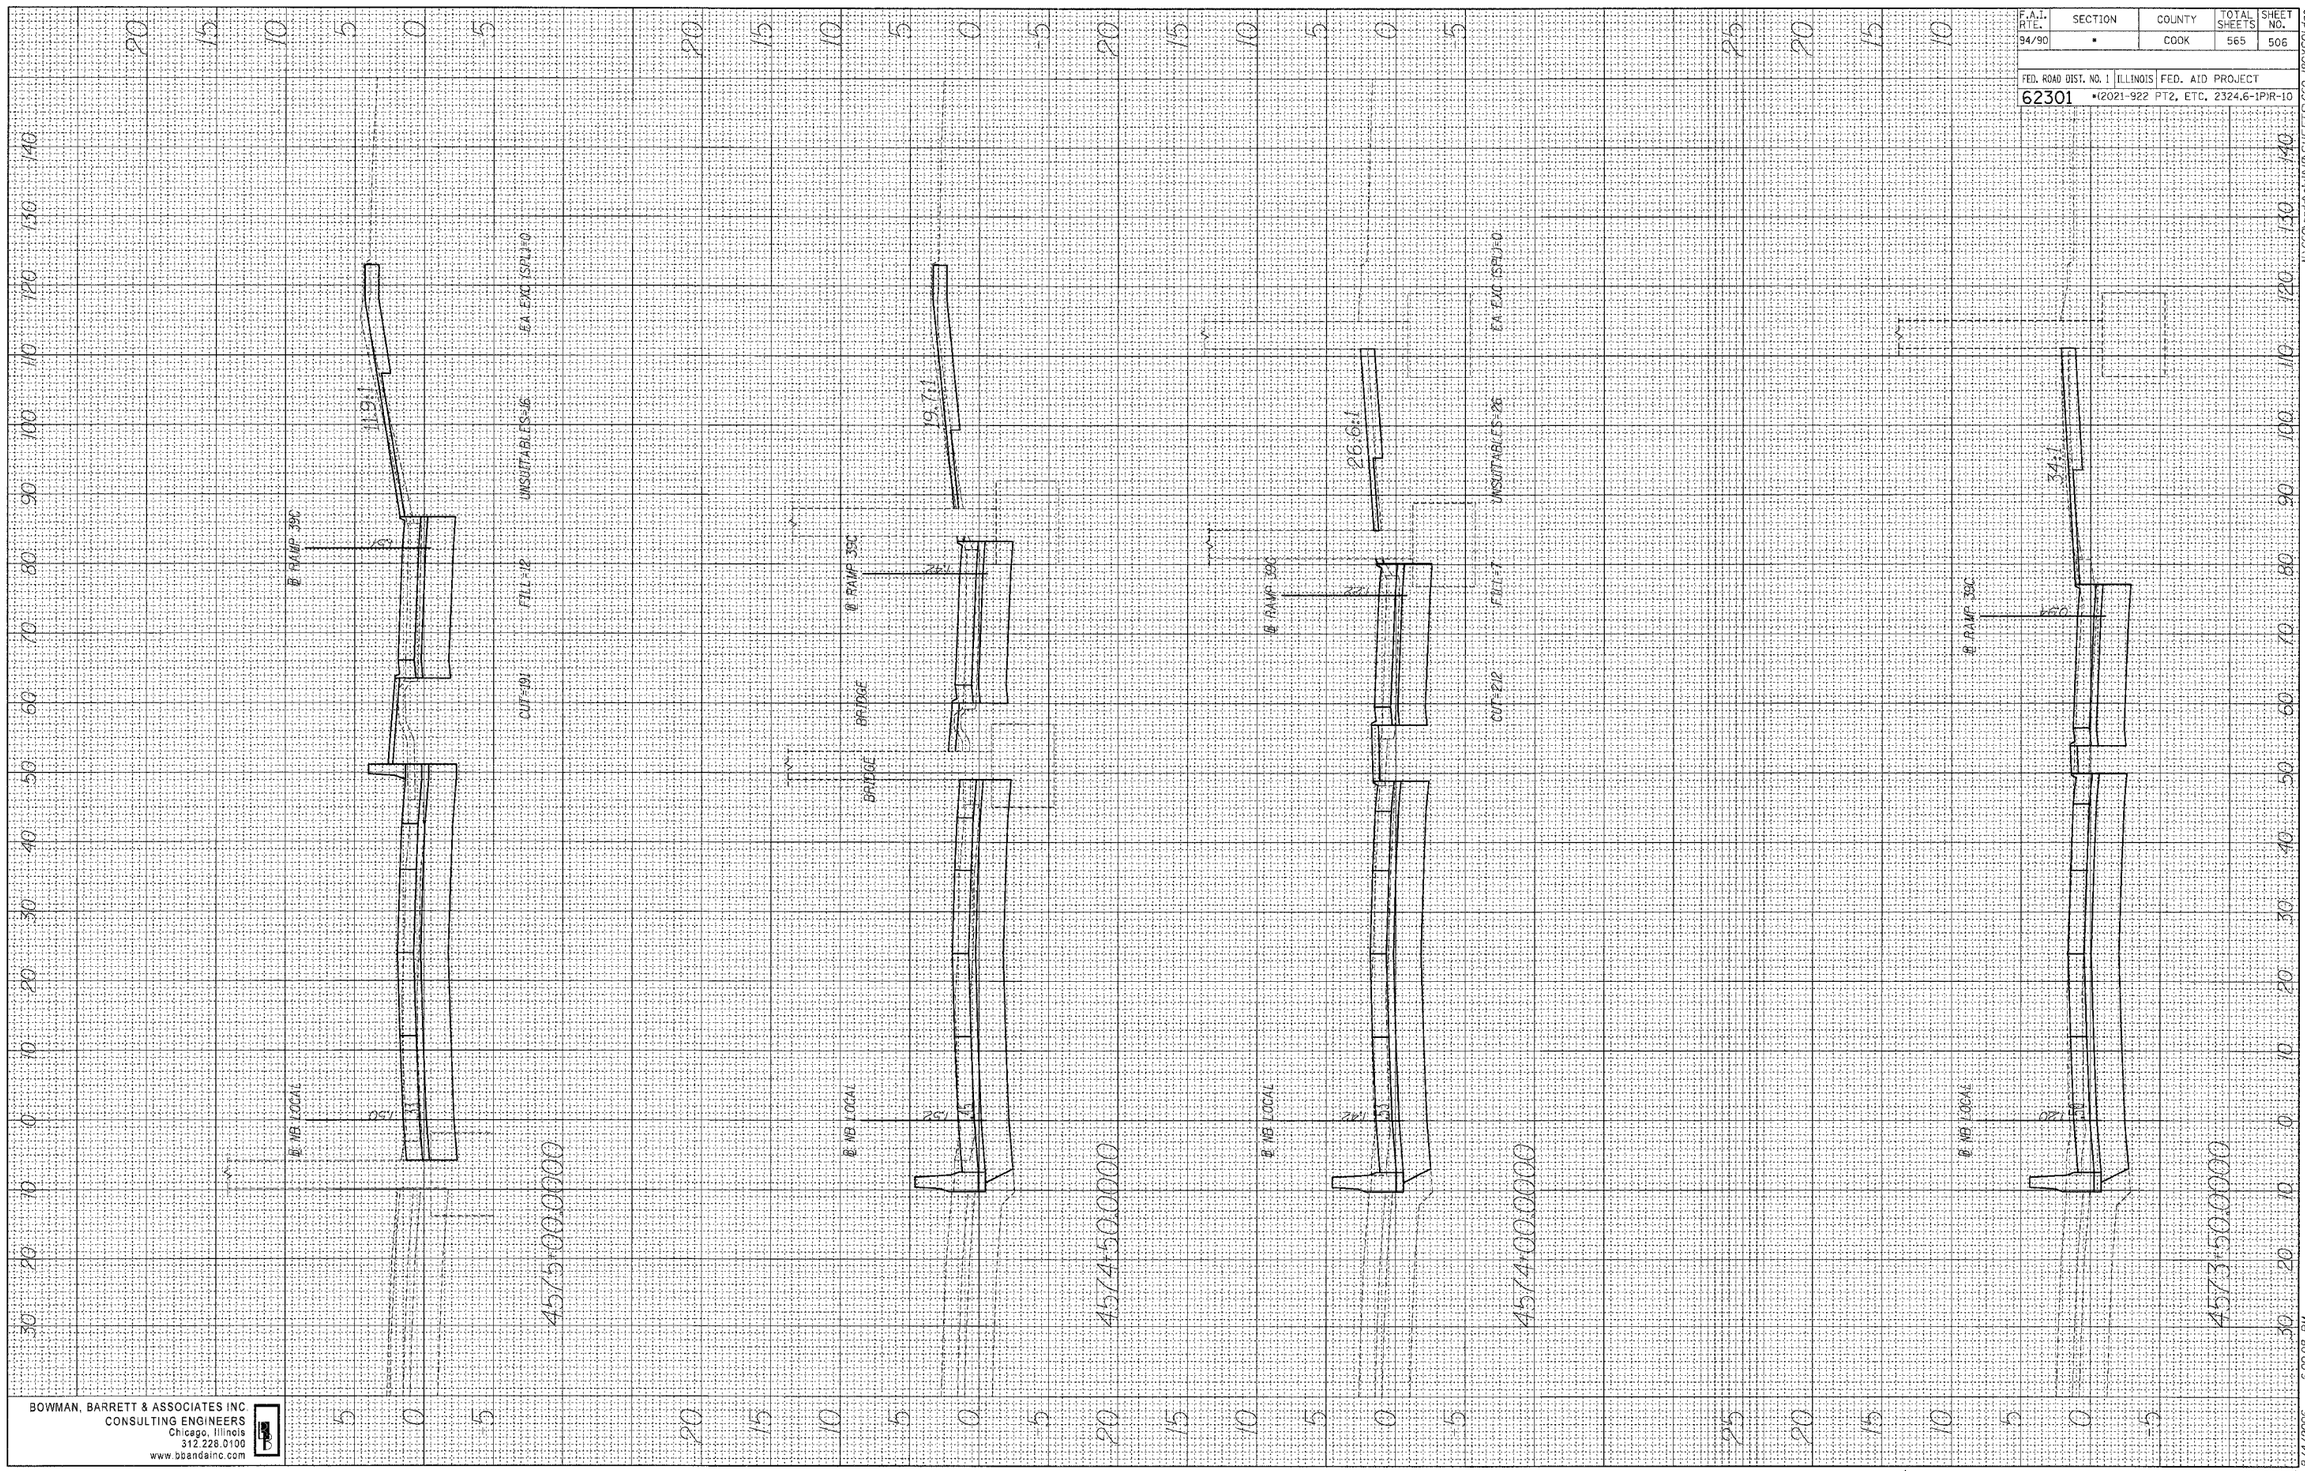

2 ADDENDUM 2 8/04/06

8/4/2006 6:00:08 PM