F.A.I. RTE.	SECTION	COUNTY	TOTAL SHEETS	SHEET NO.
94/90	*	COOK	565	528

FED. ROAD DIST. NO. 1	ILLINOIS	FED. AID PROJECT
62301	*(2021-922 PT2, ETC, 2324.6-1P)R-10	

N:\660\cadd\civil\8SHEETS\660_I80CX50.dgn

FINAL SURVEY	BY	DATE
SURVEYED		
PLOTTED		
NOTE BOOK	TEMPLATE	
	AREAS	
NO.	AREAS CHECKED	

ORIGINAL SURVEY	BY	DATE
SURVEYED		
PLOTTED		
NOTE BOOK	TEMPLATE	
	AREAS	
NO.	AREAS CHECKED	

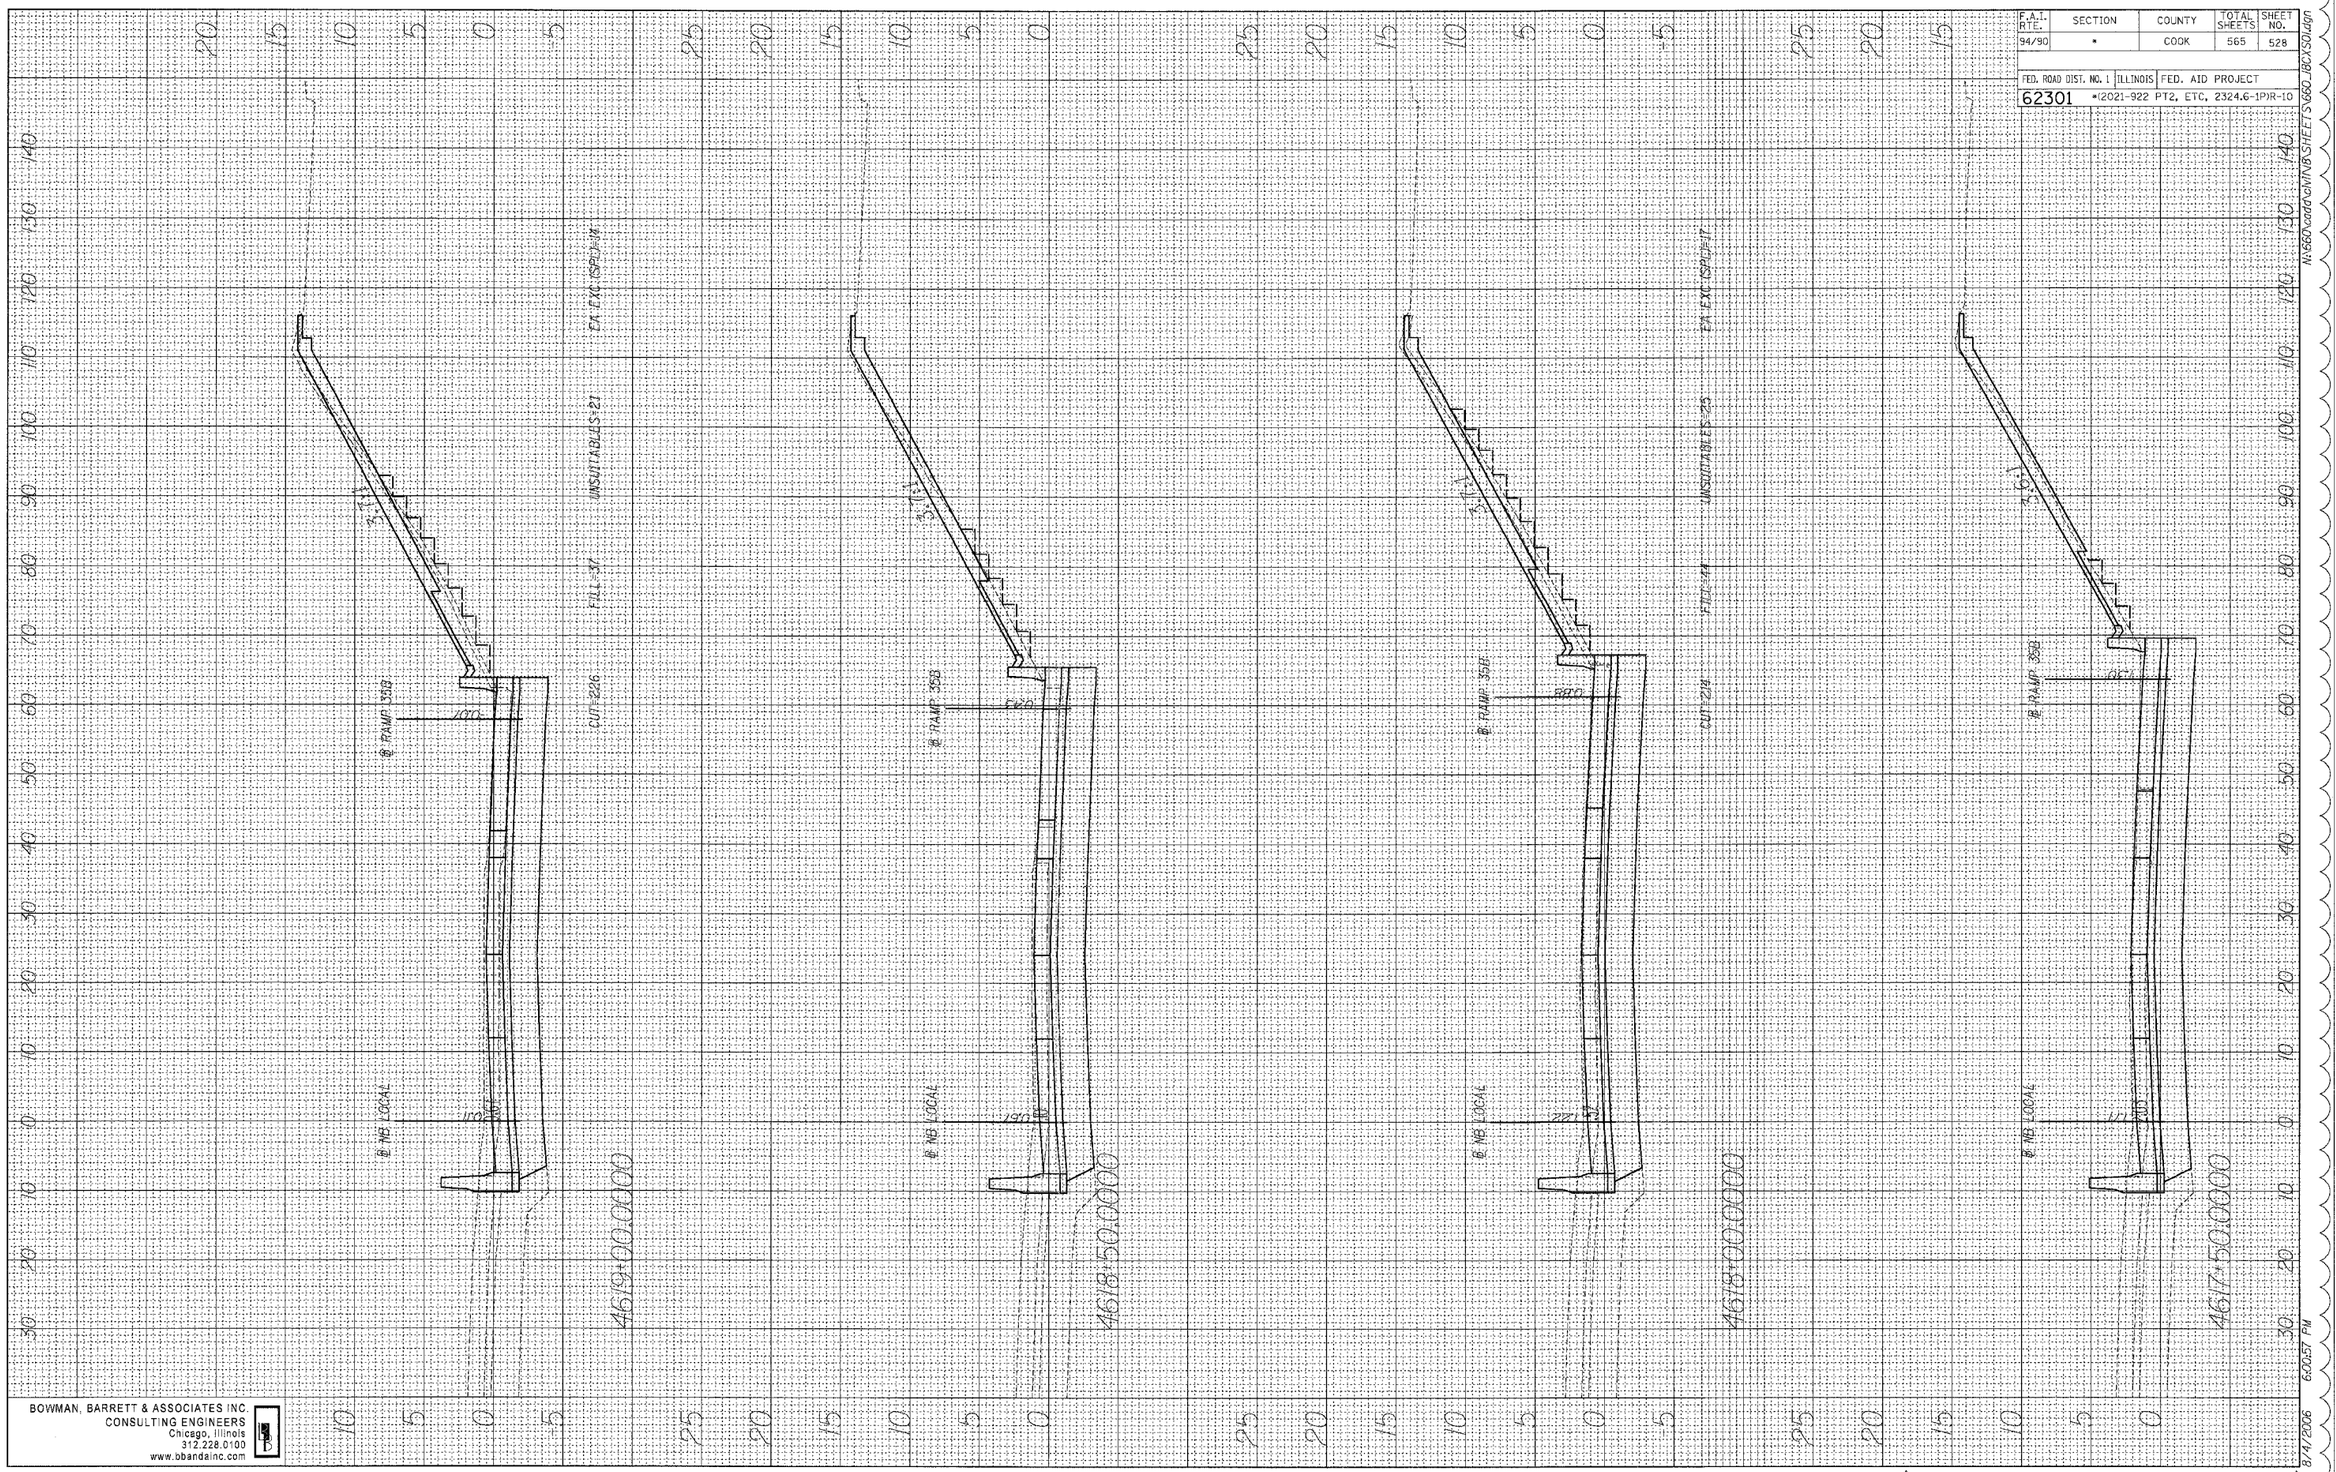

BOWMAN, BARRETT & ASSOCIATES INC.
CONSULTING ENGINEERS
Chicago, Illinois
312.228.0100
www.bbandainc.com

8/4/2006 6:00:57 PM

2 ADDENDUM 2 8/04/06