F.A.I. RTE.	SECTION	COUNTY	TOTAL SHEETS	SHEET NO.
94/90	•	COOK	565	529

FED. ROAD DIST. NO. 1 | ILLINOIS | FED. AID PROJECT

62301 •(2021-922 PT2, ETC. 2324.6-1P)R-10

N:\660\cadd\civil\SHEETS\660_PGC1SOI.dgn

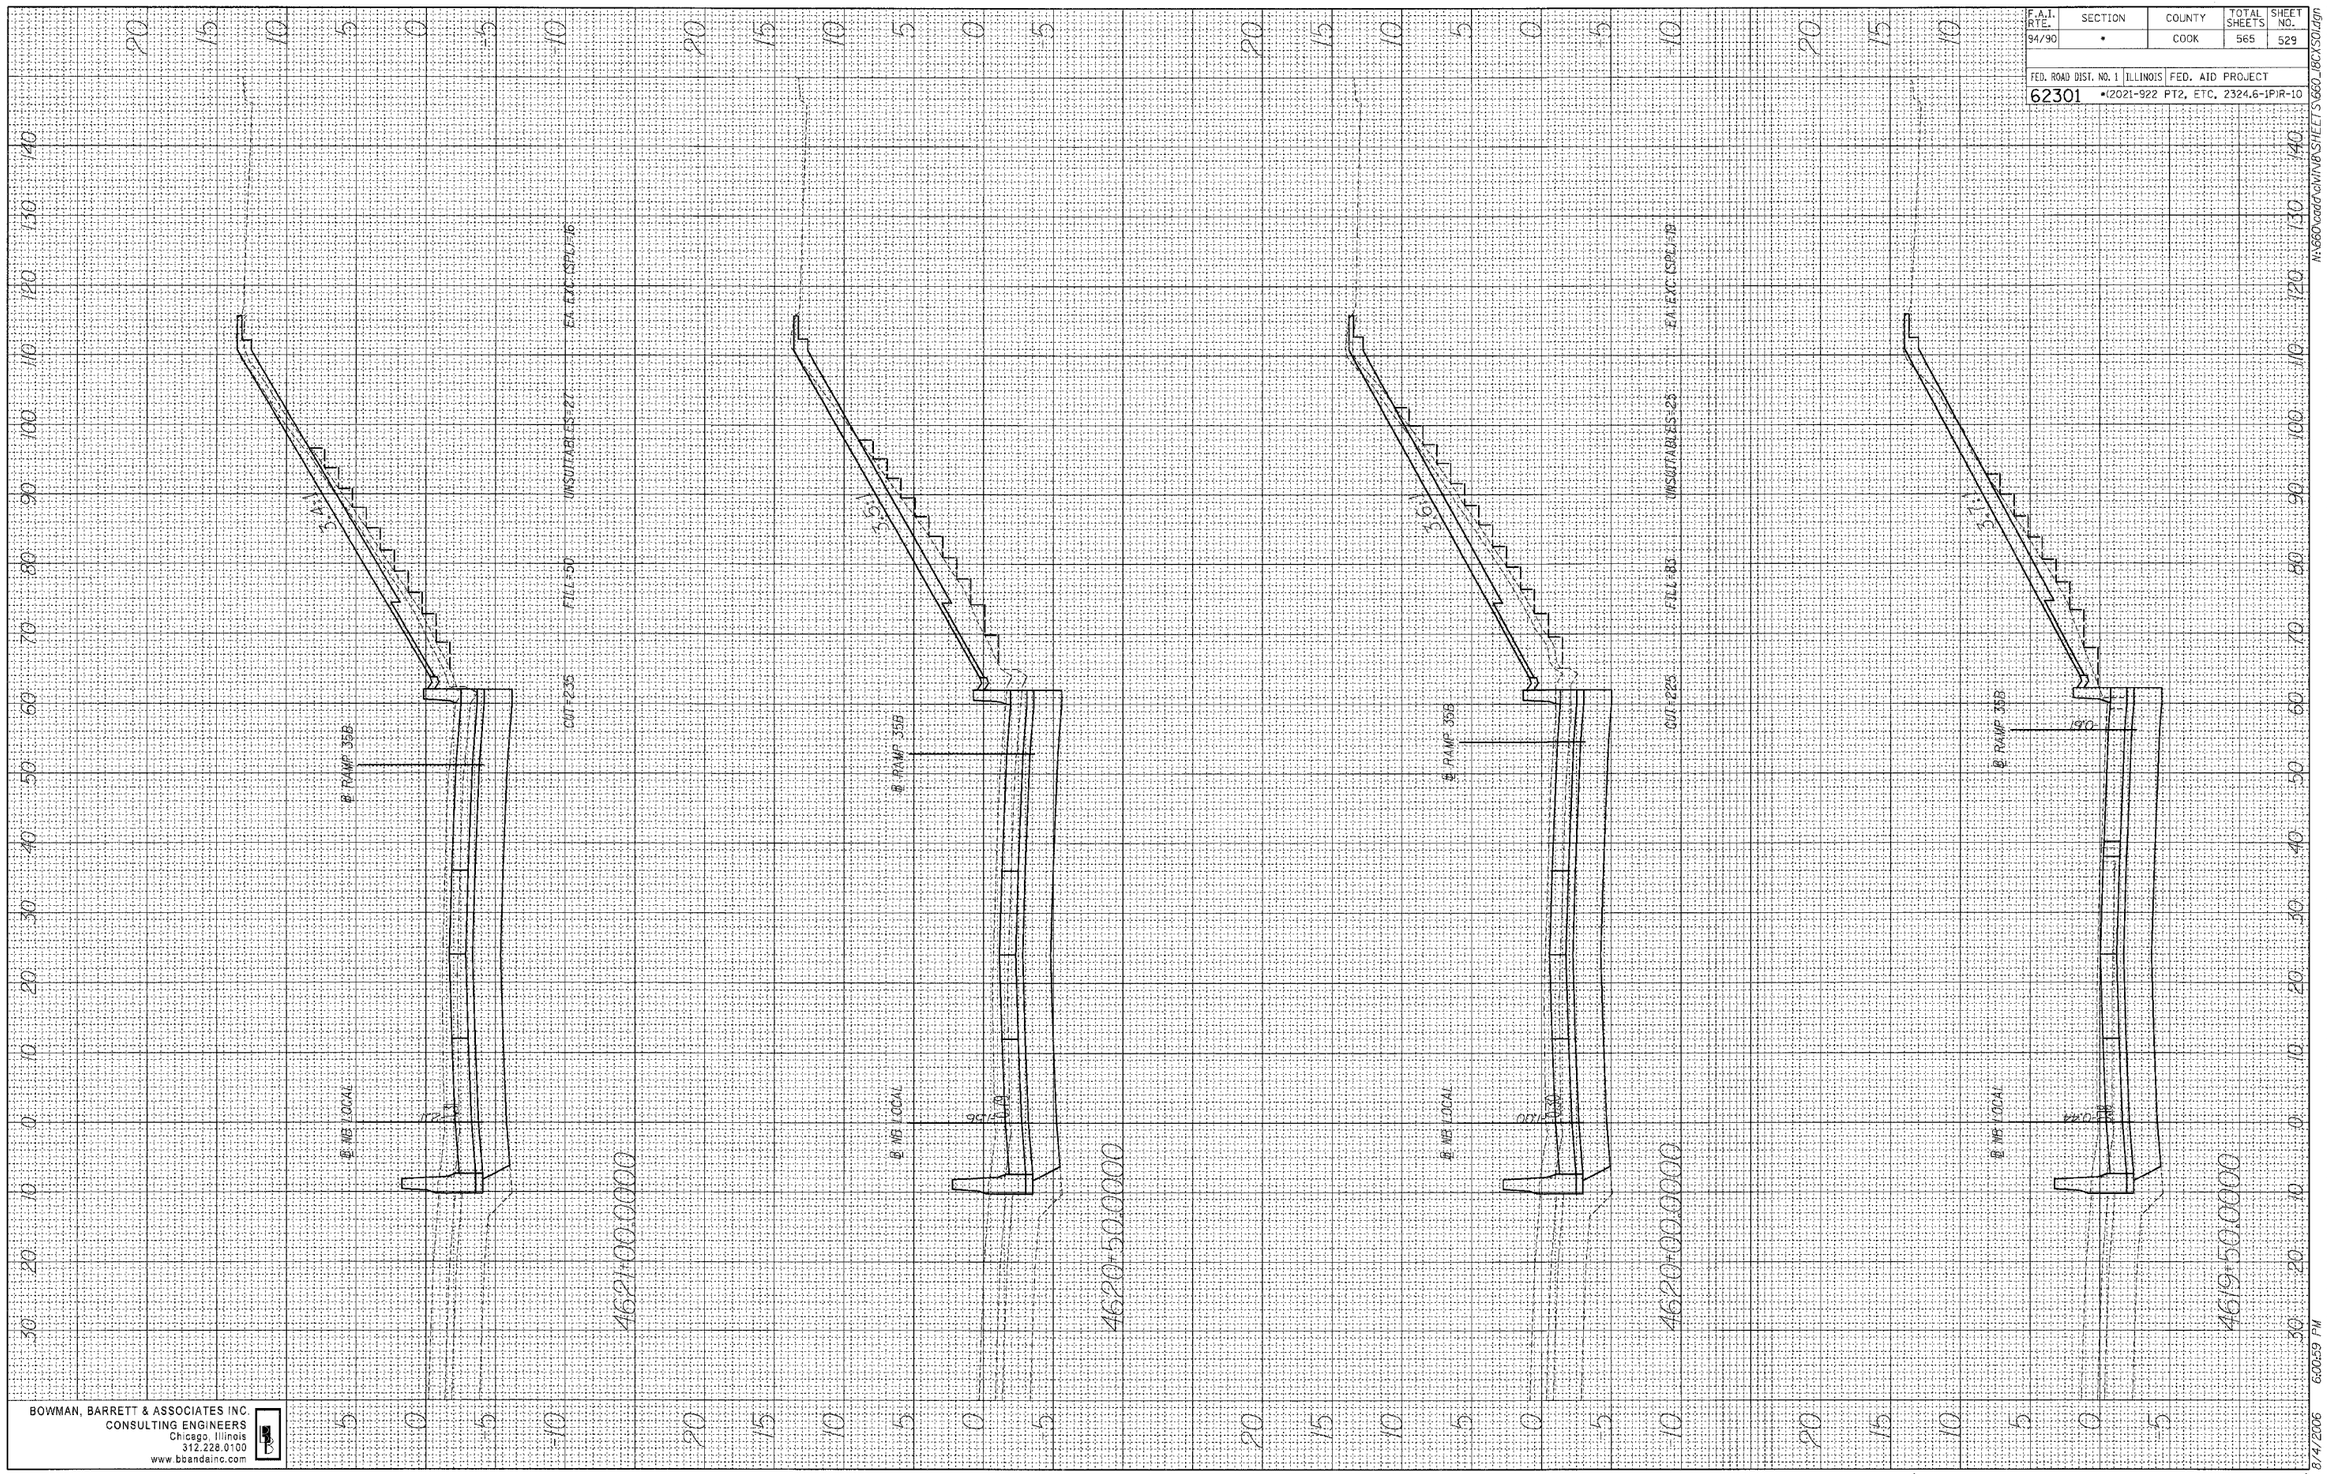

FINAL SURVEY	BY	DATE
SURVEYED		
PLOTTED		
NOTE BOOK TEMPLATE		
AREAS		
AREAS CHECKED		
NO.		

ORIGINAL SURVEY	BY	DATE
SURVEYED		
PLOTTED		
NOTE BOOK TEMPLATE		
AREAS		
AREAS CHECKED		
NO.		

BOWMAN, BARRETT & ASSOCIATES INC.
CONSULTING ENGINEERS
Chicago, Illinois
312.228.0100
www.bbandainc.com

8/4/2006 6:00:59 PM

ADDENDUM 2 8/04/06