F.A.I. RTE.	SECTION	COUNTY	TOTAL SHEETS	SHEET NO.
94/90	*	COOK	565	532
FED. ROAD DIST. NO. 1	ILLINOIS	FED. AID PROJECT		
62301	*(2021-922 PT2, ETC. 2324.6-1P)R-10			

FINAL SURVEY
NOTE BOOK
NO.
SURVEYED
PLOTTED
TEMPLATE
AREAS
AREAS CHECKED
BY
DATE

ORIGINAL SURVEY
NOTE BOOK
NO.
SURVEYED
PLOTTED
TEMPLATE
AREAS
AREAS CHECKED
BY
DATE

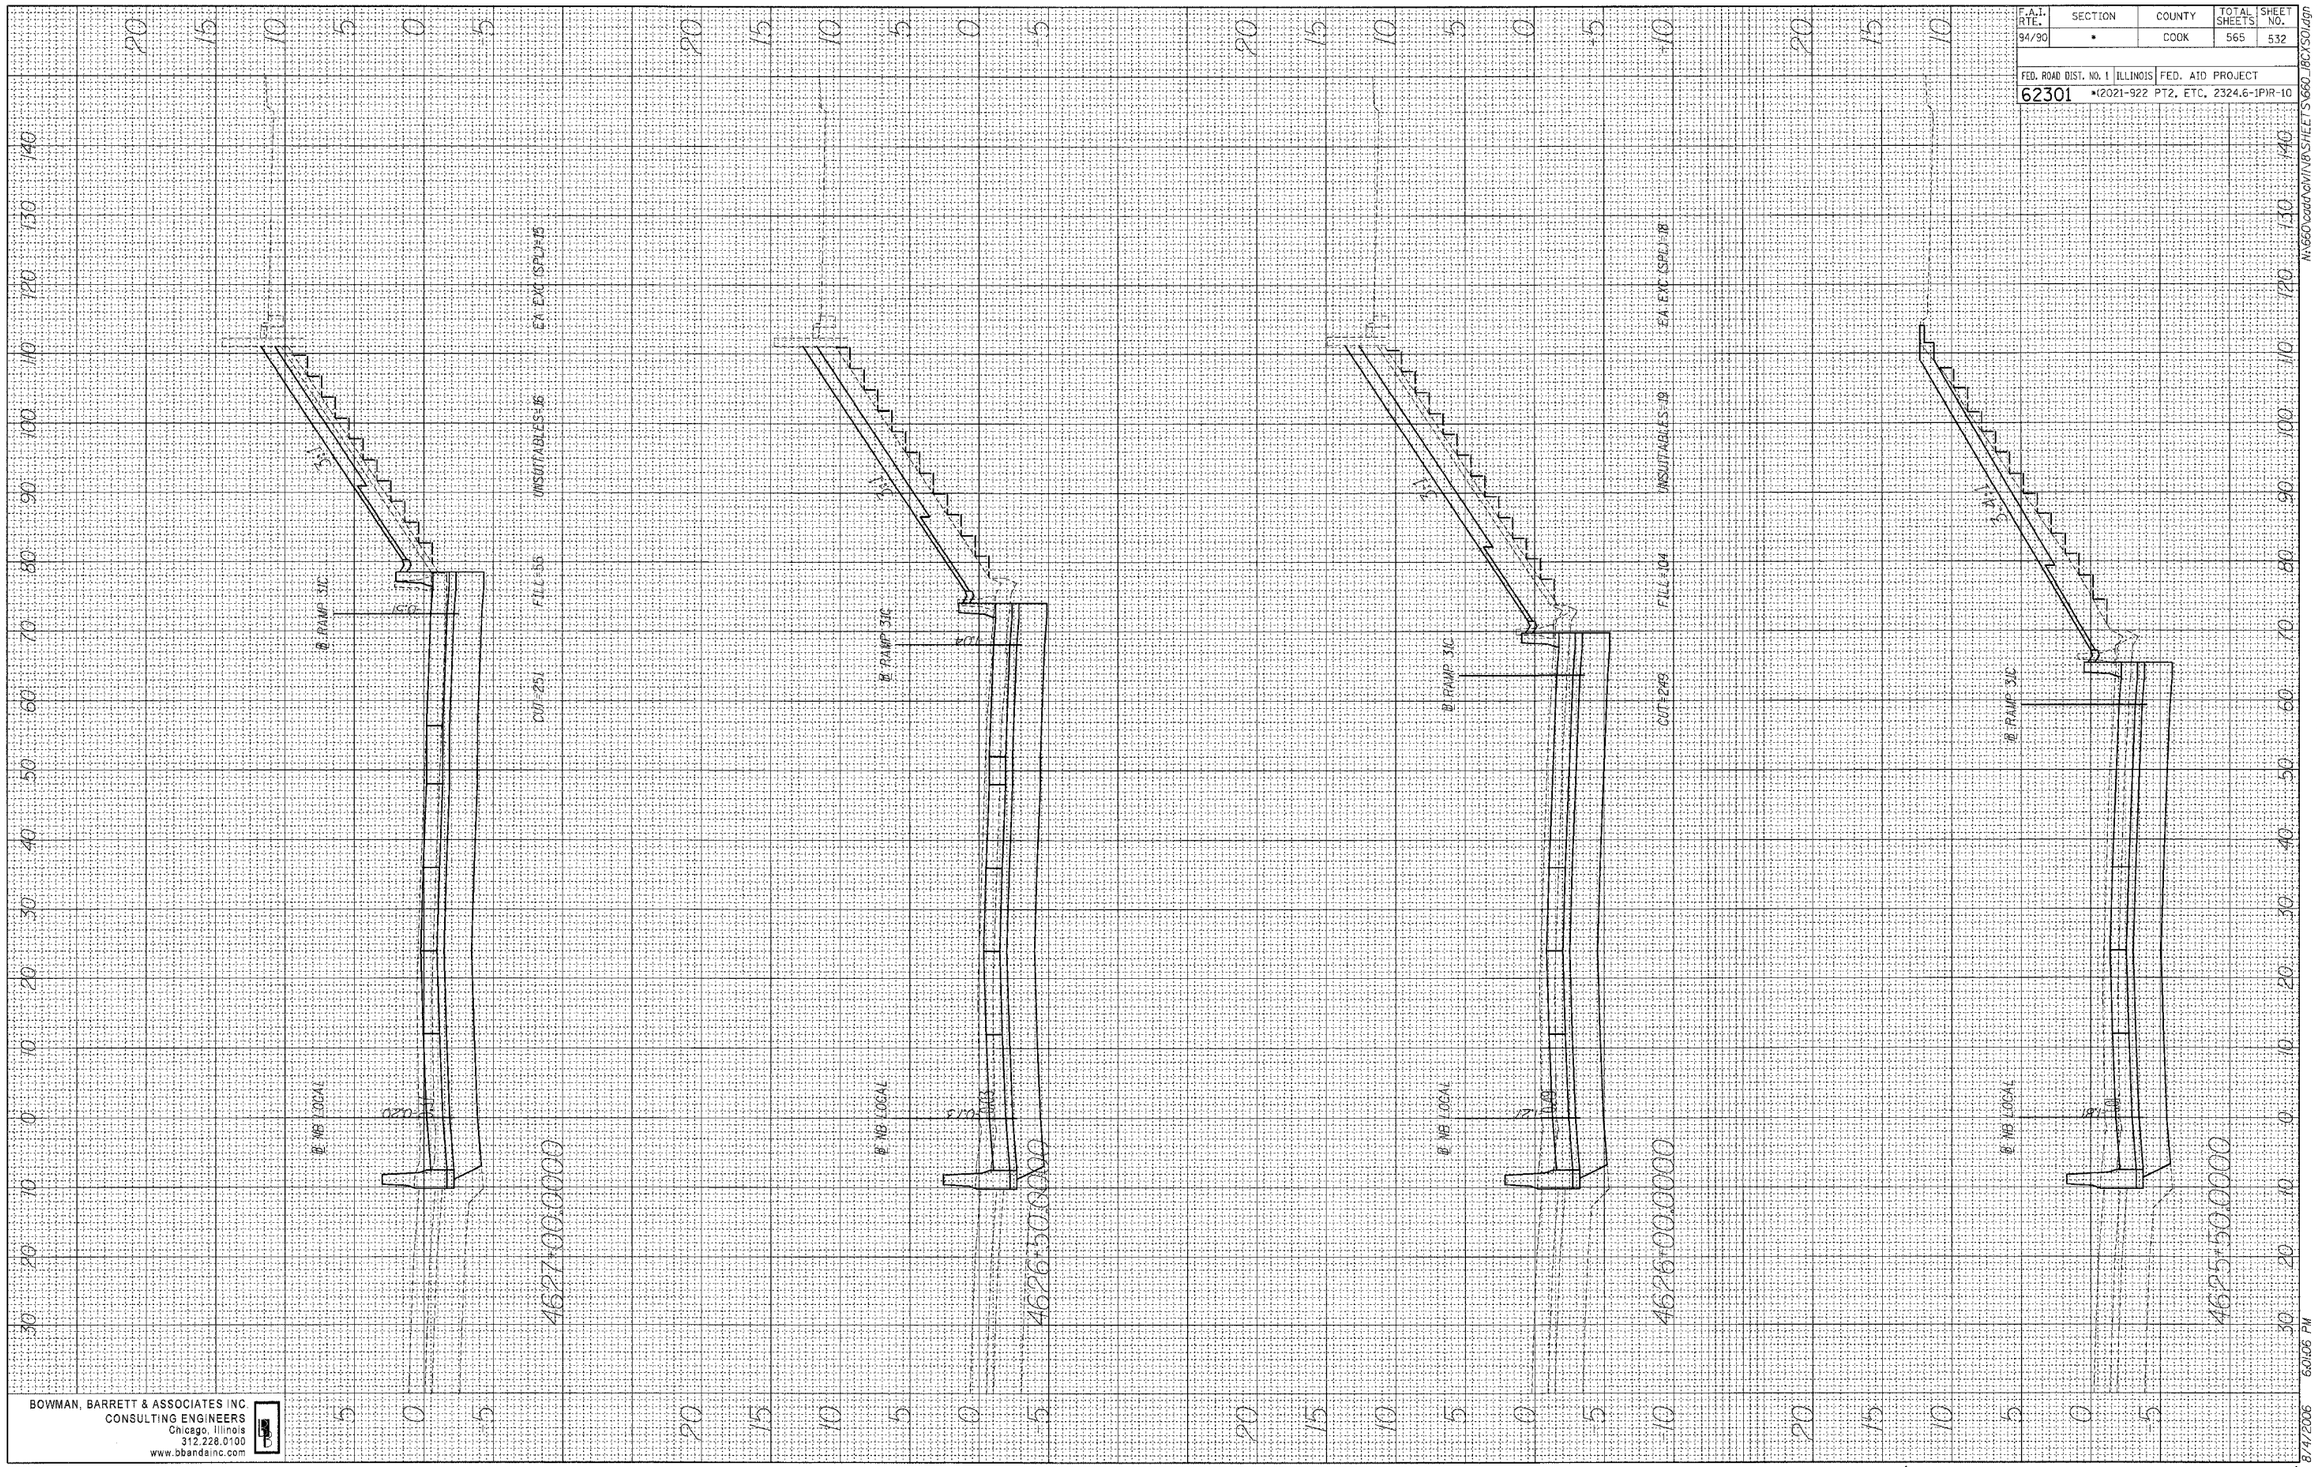

BOWMAN, BARRETT & ASSOCIATES INC
CONSULTING ENGINEERS
Chicago, Illinois
312.228.0100
www.bbandainc.com

2 ADDENDUM 2 8/04/06

8/4/2006 6:01:05 PM

N:\660\cadd\civil\BS\SHEETS\660_BCYS01.dgn