F.A.I.	SECTION	COUNTY	TOTAL SHEETS	SHEET NO.
94/90	*	COOK	565	130
STA.		TO STA.		
FED. ROAD DIST. NO.	ILLINOIS	FED. AID PROJECT		

62301 * (2021-922 PT2 ETC 2324.6-1P) R-10

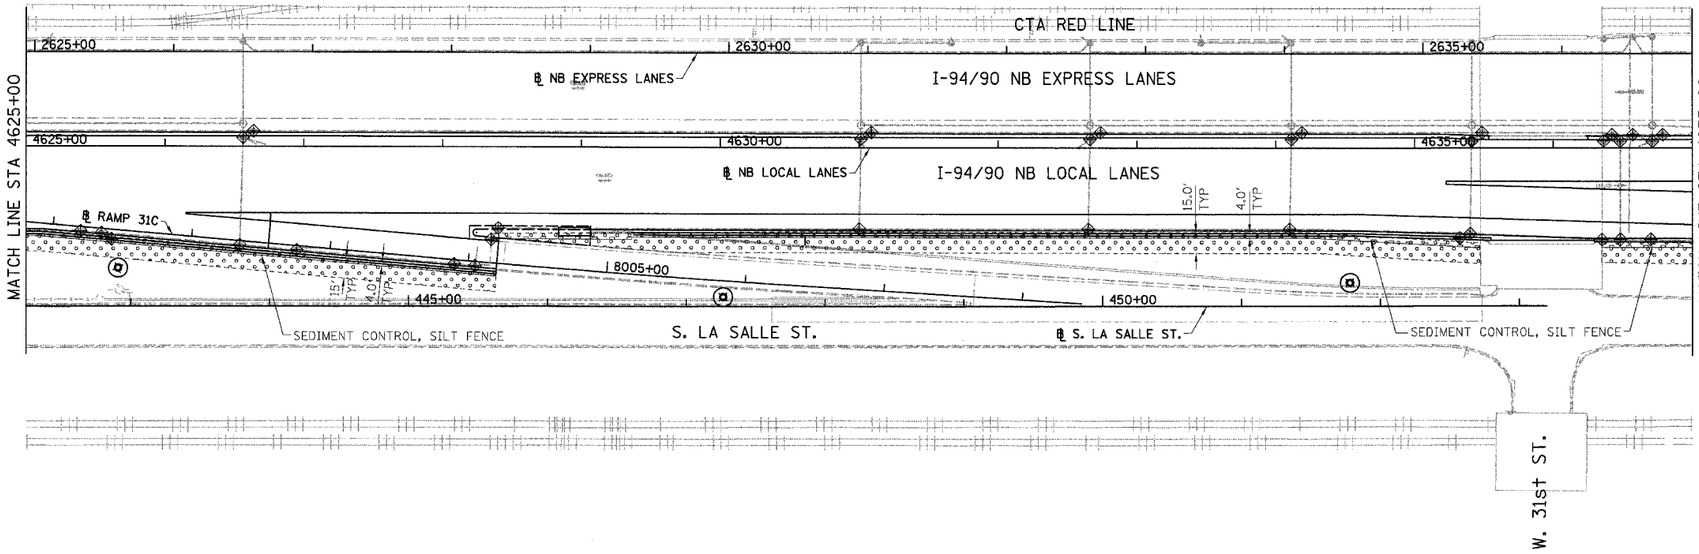

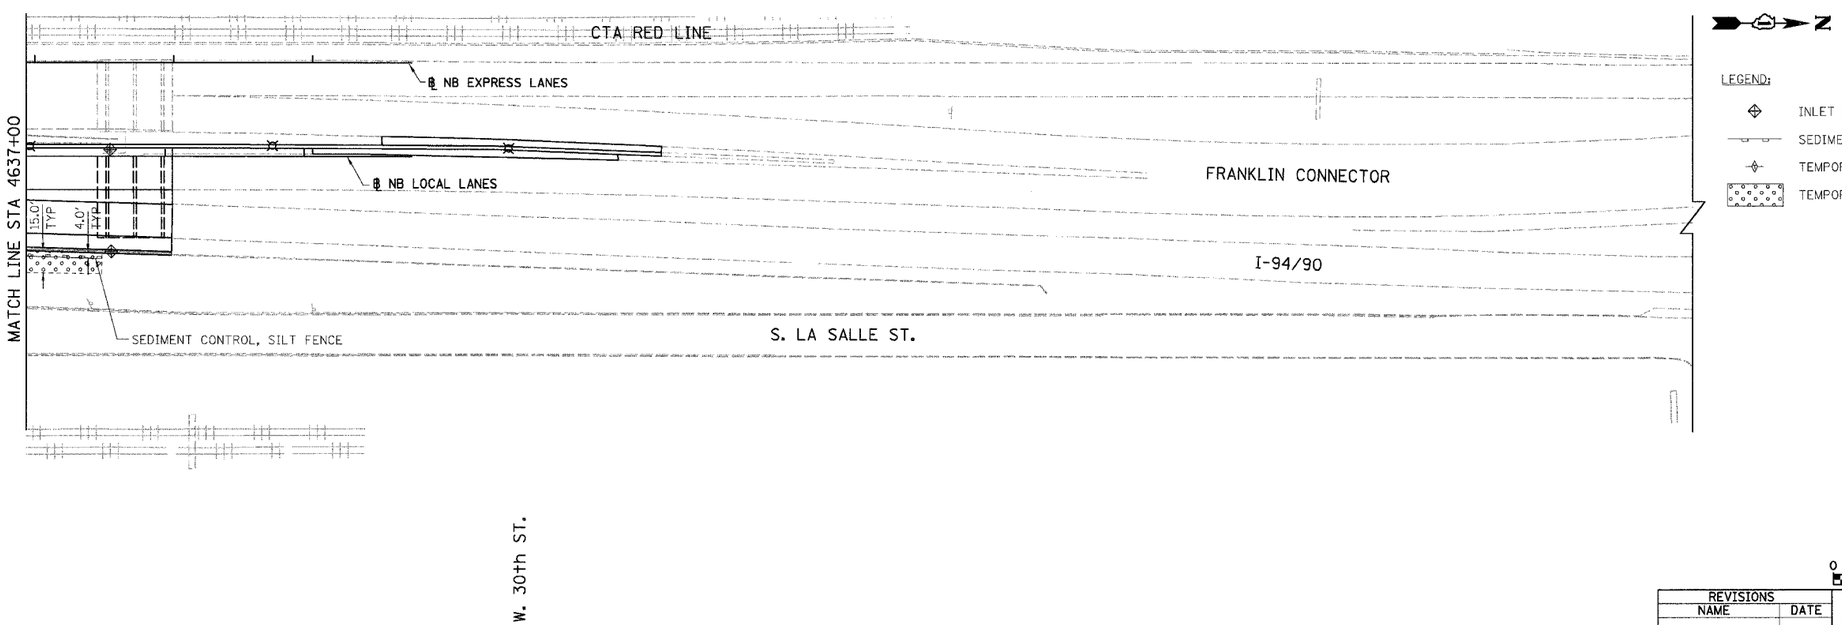

LEGEND:

- INLET FILTER
- SEDIMENT CONTROL, SILT FENCE
- TEMPORARY DITCH CHECKS
- TEMPORARY EROSION CONTROL SEEDING

0 50' 100'

ERO-08

REVISIONS	
NAME	DATE

ILLINOIS DEPARTMENT OF TRANSPORTATION

F.A.I. 94/90 (DAN RYAN EXPRESSWAY)

GARFIELD BLVD TO 31ST STREET (NB LOCAL LANES)

EROSION CONTROL PLAN

SCALE: 1"=50'

DATE: 06/09/06

DRAWN BY: RR

CHECKED BY: RS

BOWMAN, BARRETT & ASSOCIATES INC.
CONSULTING ENGINEERS
Chicago, Illinois
312.228.0100
www.bbandainc.com

N:\660\cadd\civil\NB\SHEETS\660_18CEC01.dgn

6/7/2006 12:34:17 PM