F.A.I.	SECTION	COUNTY	TOTAL SHEETS	SHEET NO.
94/90	*	COOK	588	405
STA.		TO STA.		
FED. ROAD DIST. NO.	ILLINOIS	FED. AID PROJECT		

62303 *(2021-922 PT2 ETC 2324.6-1P) R-11

K:\660\cadd\civil\PREF WALL\660_95SW05-FNP_02.dgn

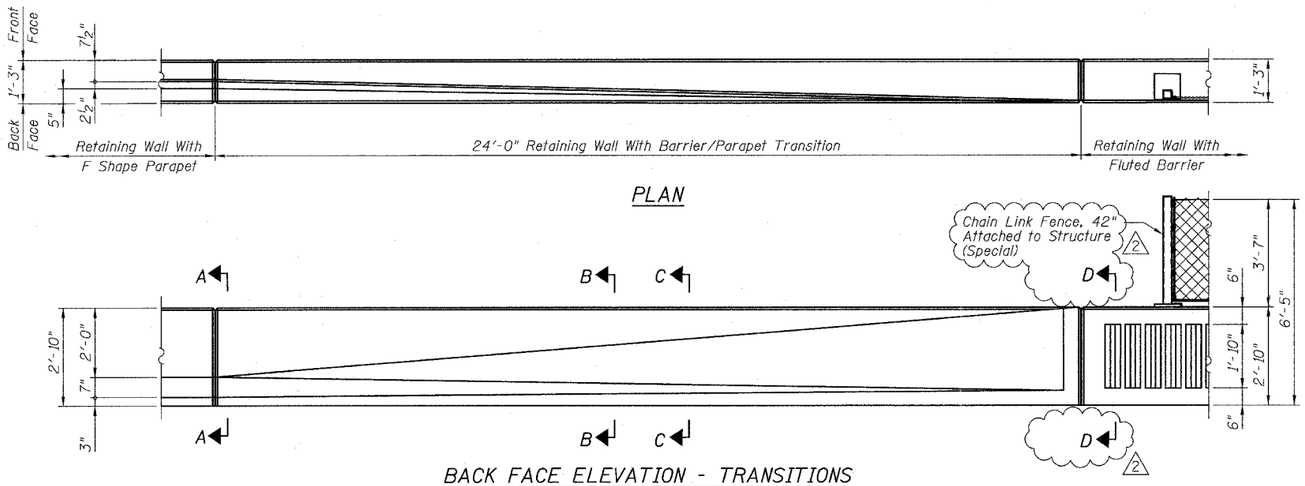

PLAN

BACK FACE ELEVATION - TRANSITIONS

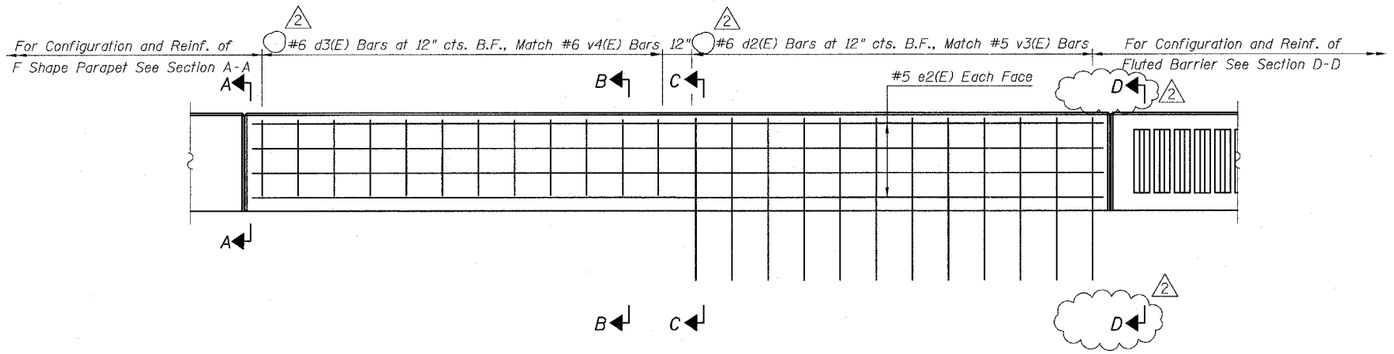

BACK FACE ELEVATION - REINFORCEMENT

(d_2(E) and v(E) bars not shown for clarity)

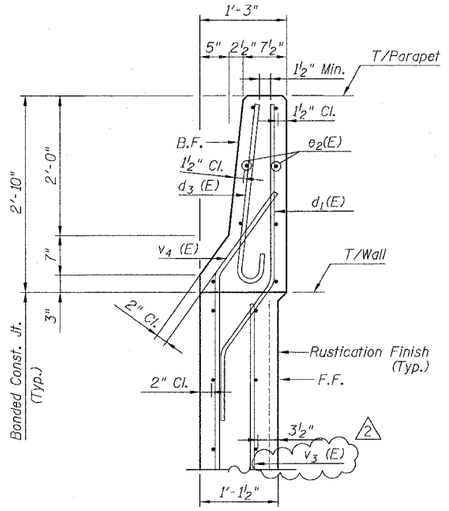

SECTION A-A

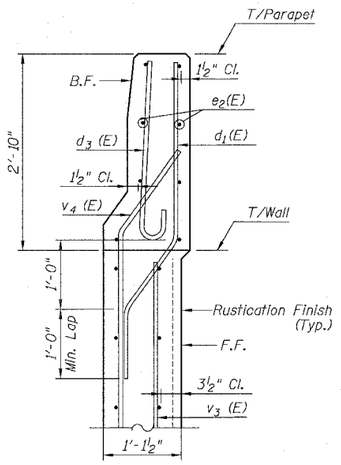

SECTION B-B

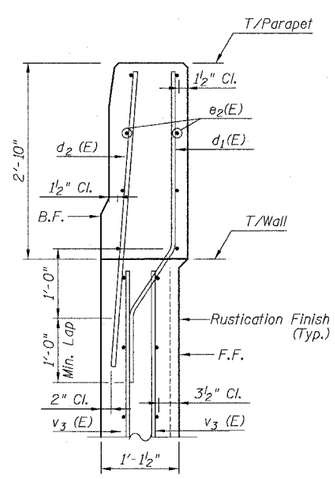

SECTION C-C

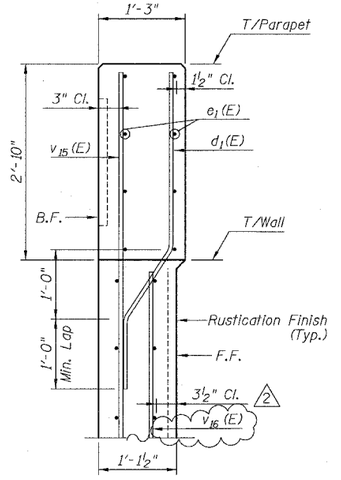

SECTION D-D

NOTES:

1. For Bill of Bars & Bar Bend Details, See Sheet 7.

BOWMAN, BARRETT & ASSOCIATES INC.
CONSULTING ENGINEERS
Chicago, Illinois
312.228.0100
www.bbandainc.com

REVISIONS	
NAME	DATE
REVISED	6/22/06
ADDENDUM 2	8/04/06

ILLINOIS DEPARTMENT OF TRANSPORTATION

F.A.I. 94/90 (DAN RYAN EXPRESSWAY)
GARFIELD BLVD TO 31ST STREET (SB LOCAL LANES)

RETAINING WALL S-47N-R
PARAPET TRANSITION

SCALE: NTS
DRAWN BY: MTR
DATE: JUNE 9, 2006
CHECKED BY: BLU

8/14/2006 4:26:4 PM