CONTRACT NO. 68430

F. A. S. RTE.	SECTION	COUNTY	TOTAL SHEETS	SHEET NO
1379	(108-B-1) BR	STARK	43	41
STA. 60+00.00		TO STA. 61+00.00		
FED. ROAD DIST. NO.	ILLINOIS	FED. AID PROJECT		

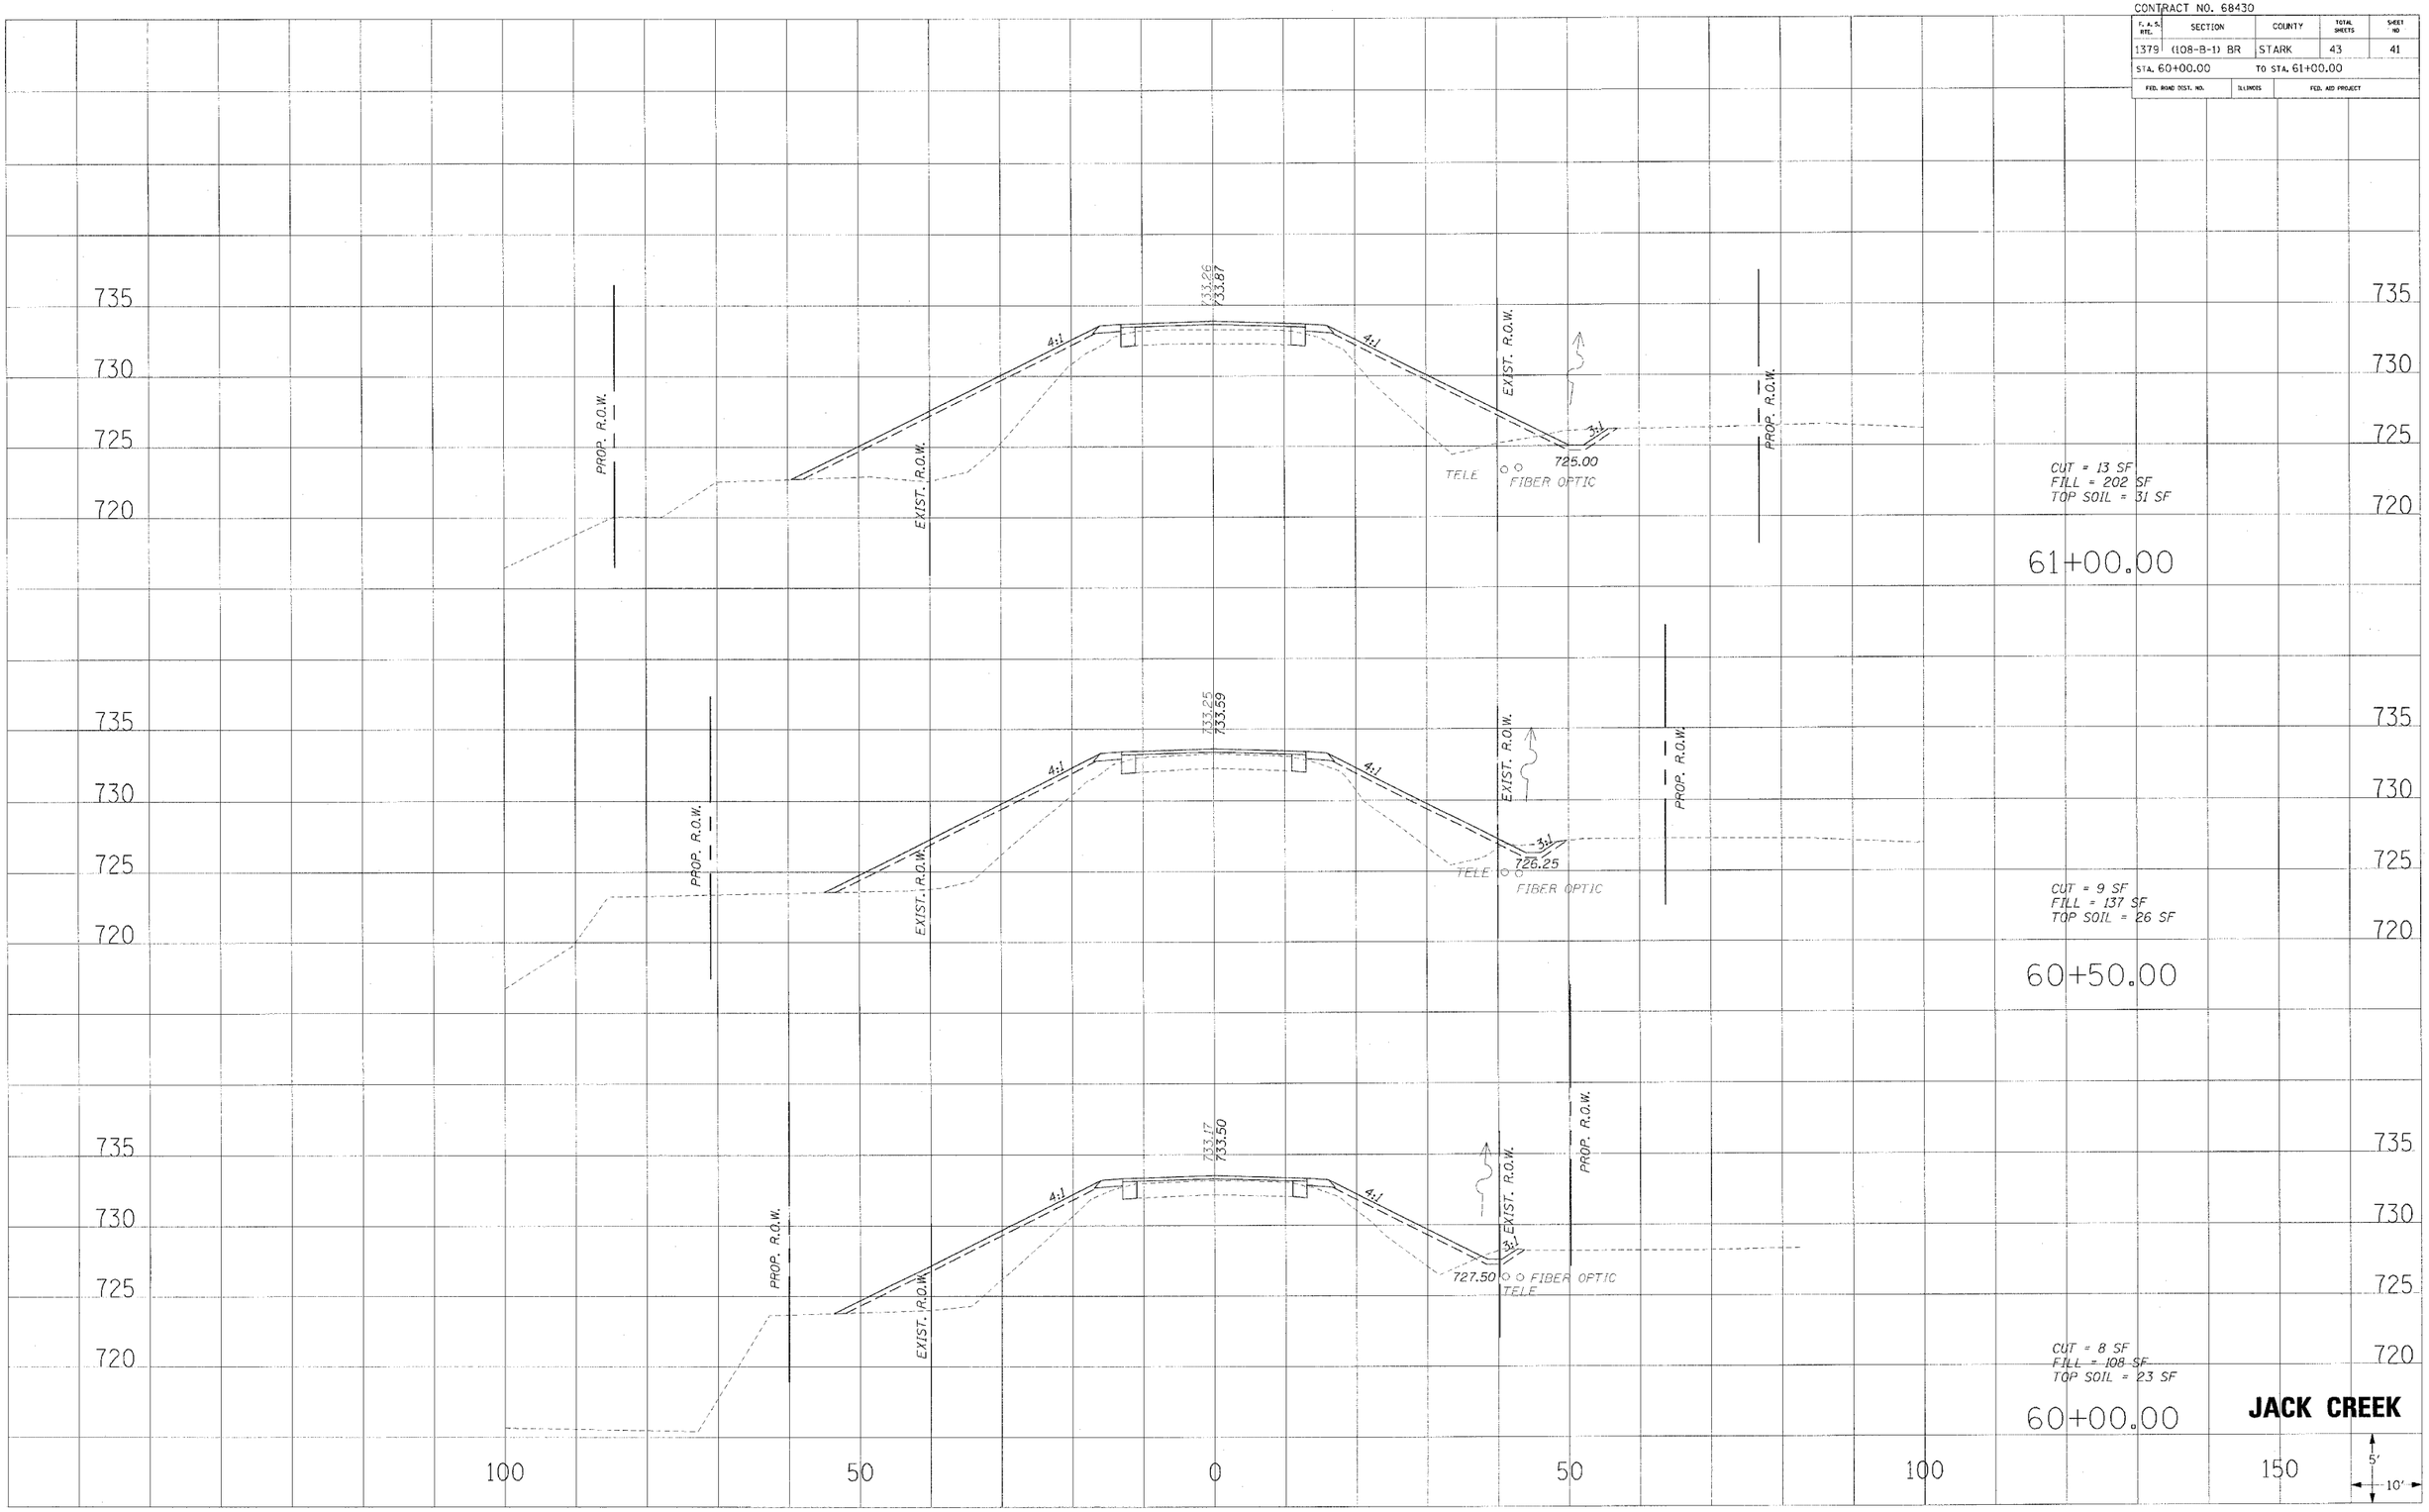

JACK CREEK

FINAL SURVEY		BY	DATE
NOTE BOOK NO.	SURVEYED		
	PLOTTED		
	TRACED		
	AREAS		
	AREAS CHECKED		

ORIGINAL SURVEY		BY	DATE
NOTE BOOK NO.	SURVEYED		
	PLOTTED		
	TRACED		
	AREAS		
	AREAS CHECKED		