CONTRACT NO. 70359

F.A.S. RTE.	SECTION	COUNTY	TOTAL SHEETS	SHEET NO.
516	241BR & 56BR	CHAMPAIGN	82	55
STA. 137+00.00				
FED. ROAD DIST. NO.	ILLINOIS	FED. AID PROJECT		

F.A.S. 516/C.H. 12

PROPOSED S.N. 010-2028

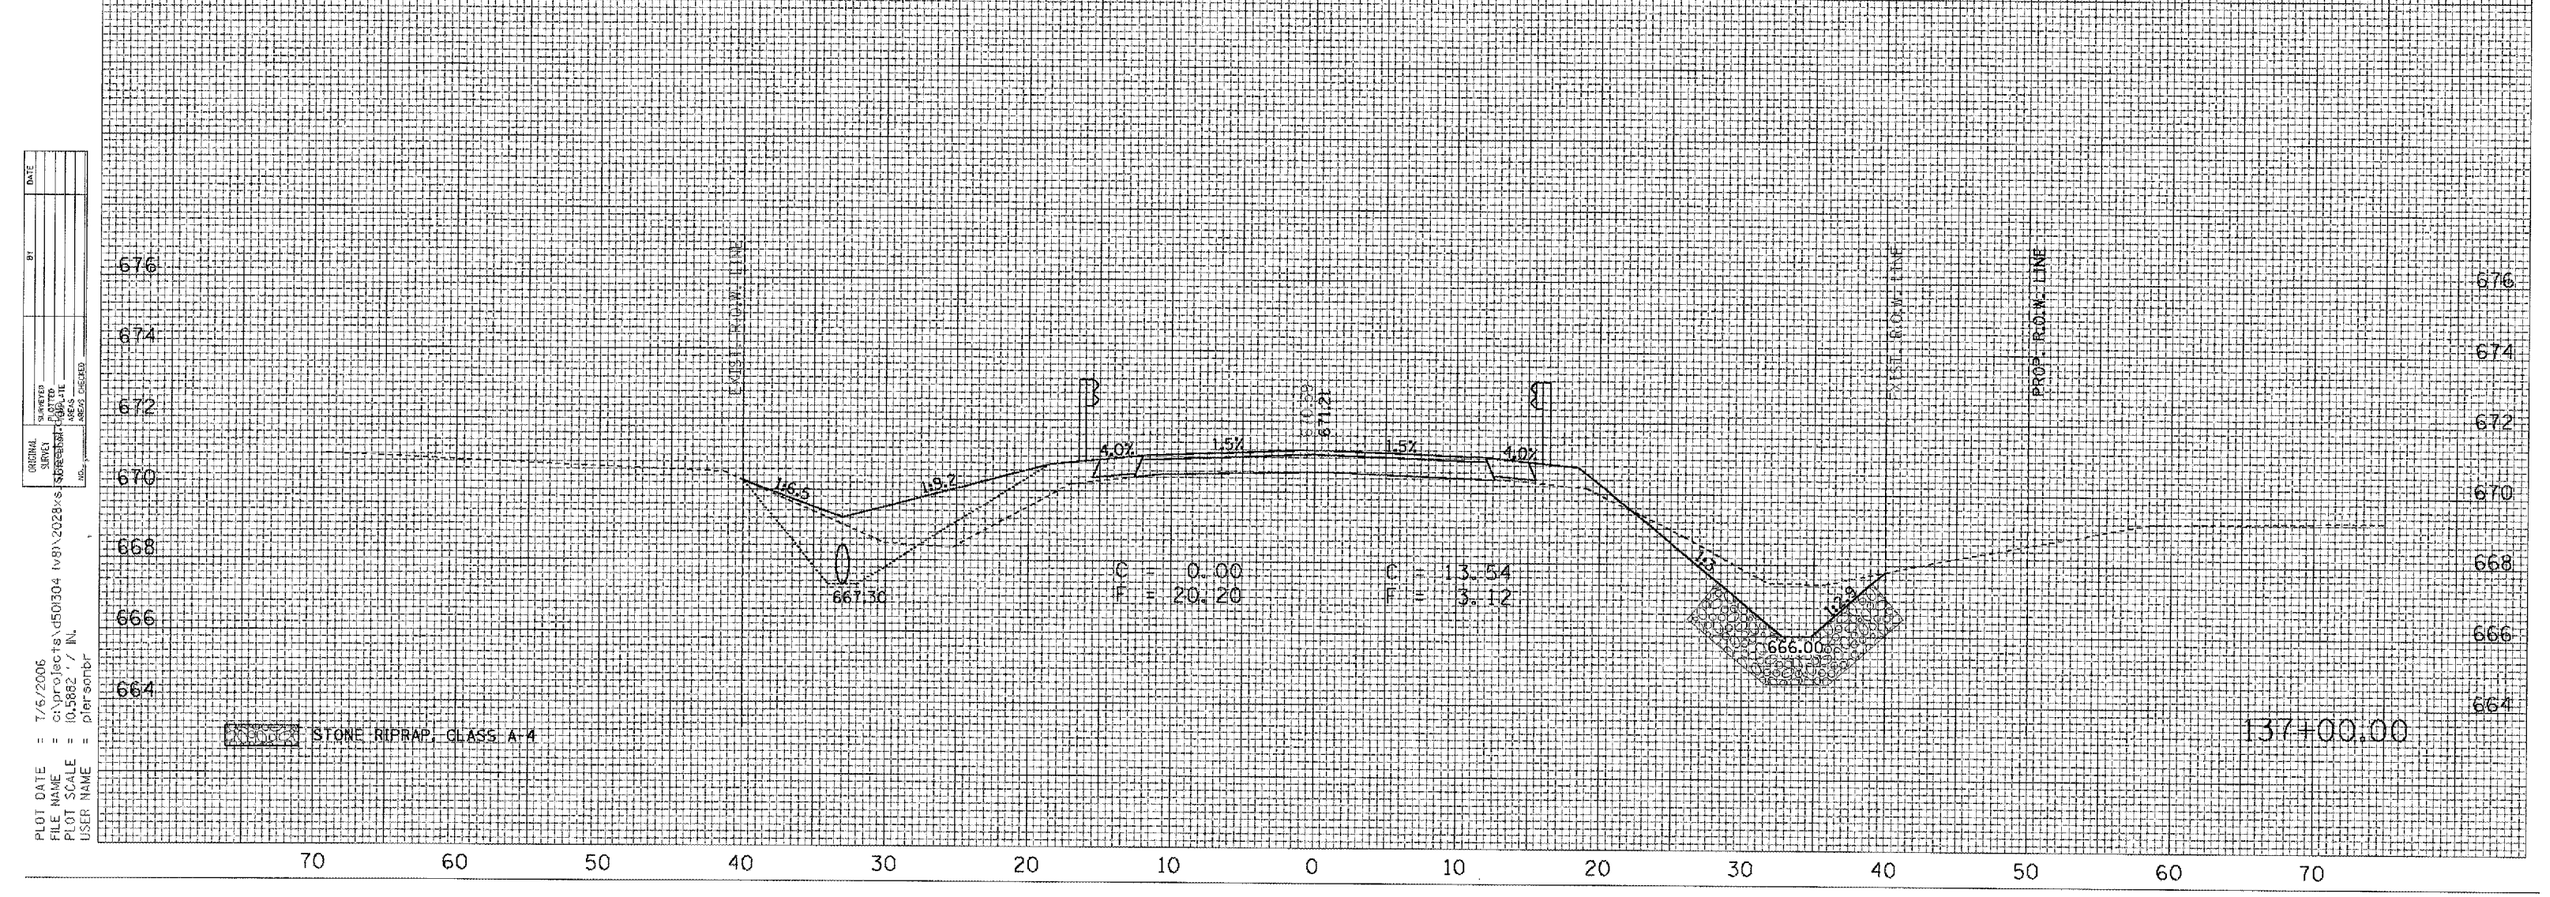

PLOT DATE = 7/6/2006
FILE NAME = c:\projects\d50304 tv8\2028\s
PLOT SCALE = 10.5882 / IN.
USER NAME = plersohbr

ORIGINAL SURVEY	SURVEYED	BY	DATE
	PLOTTED		
	CHECKED		
	TEMPLATE		
	ASFS		
	AREAS CHECKED		

FINAL SURVEY	SURVEYED	BY	DATE
	PLOTTED		
	CHECKED		
NOTE BOOK	TEMPLATE		
NO.	ASFS		
	AREAS CHECKED		