CONTRACT NO. 70359

F.A.S. RTE.	SECTION	COUNTY	TOTAL SHEETS	SHEET NO.
516	241BR & 56BR	CHAMPAIGN	82	62
STA. 137+84.60				
FED. ROAD DIST. NO.	ILLINOIS	FED. AID PROJECT		

F.A.S. 516/C.H. 12

PROPOSED S.N. 010-2028

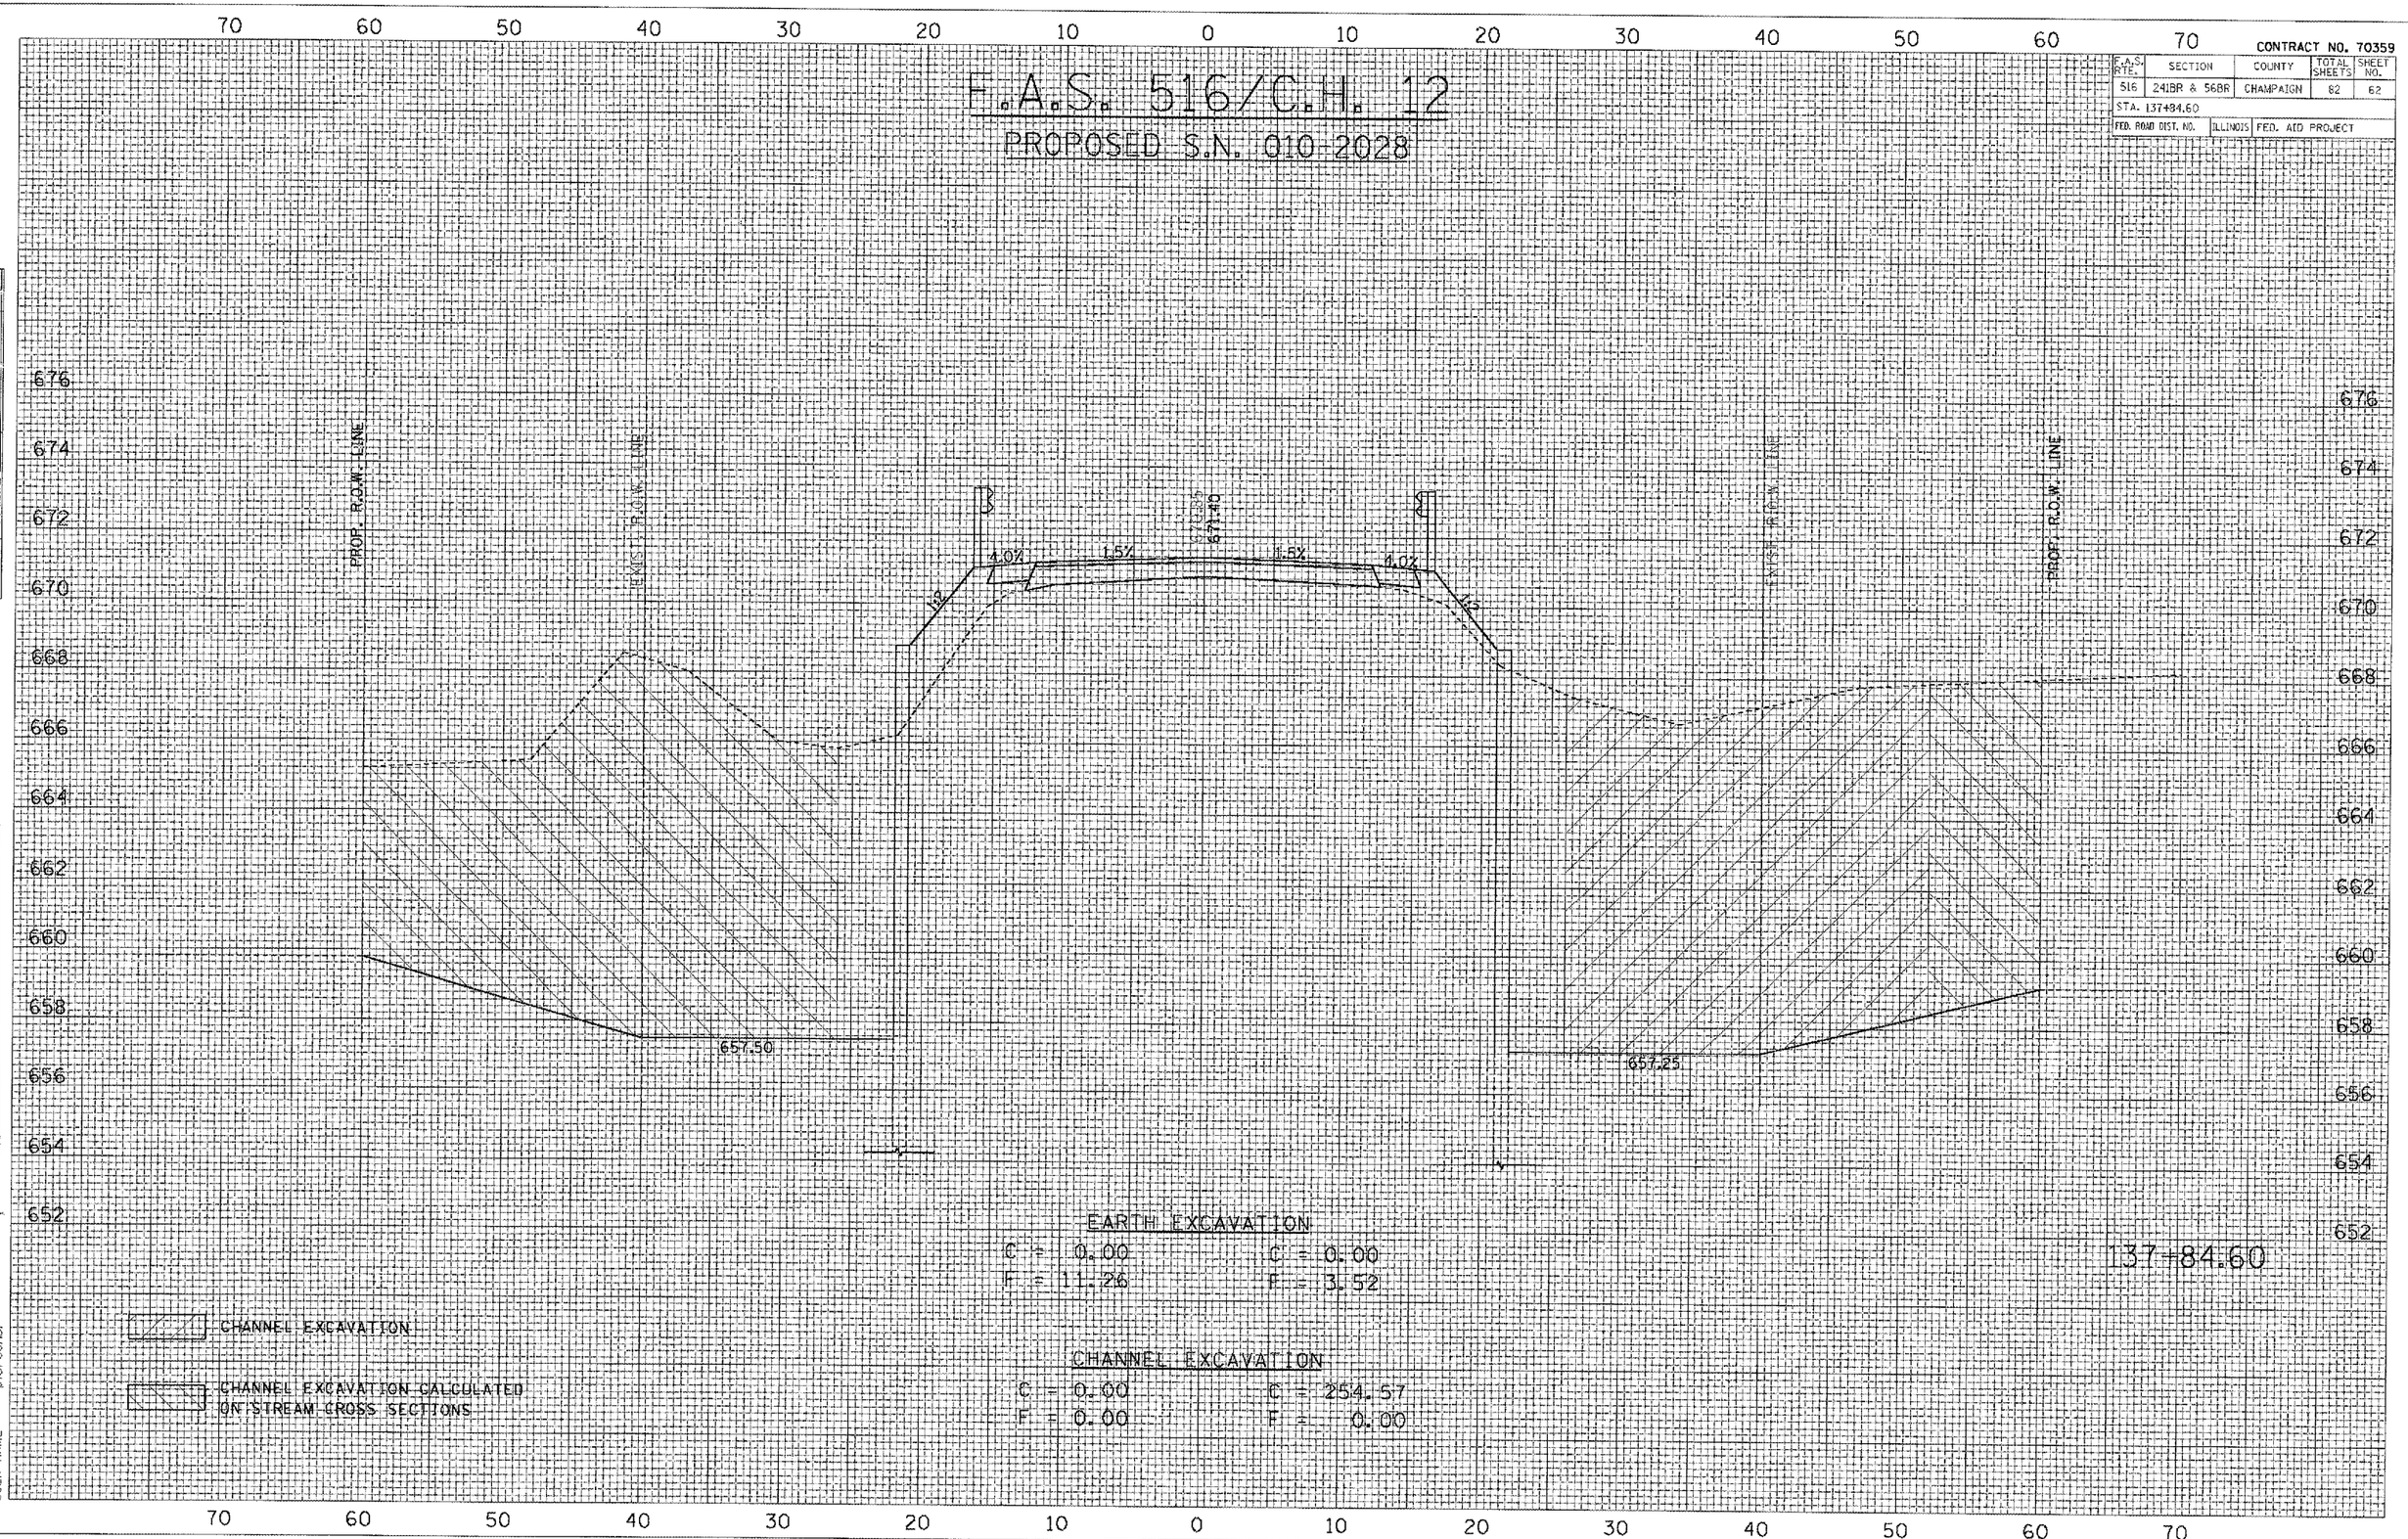

PLOT DATE = 7/6/2006
FILE NAME = c:\projects\d501304 (v8)\2028xs.
PLOT SCALE = 10.5882 ' / IN.
USER NAME = piersonbr