CONTRACT NO. 70359

F.A.S. RTE.	SECTION	COUNTY	TOTAL SHEETS	SHEET NO.
516	241BR & 568R	CHAMPAIGN	82	66
STA. 138+55.00		TO STA. 138+90.00		
FED. ROAD DIST. NO.	ILLINOIS	FED. AID PROJECT		

F.A.S. 516/C.H. 12

PROPOSED S.N. 010-2028

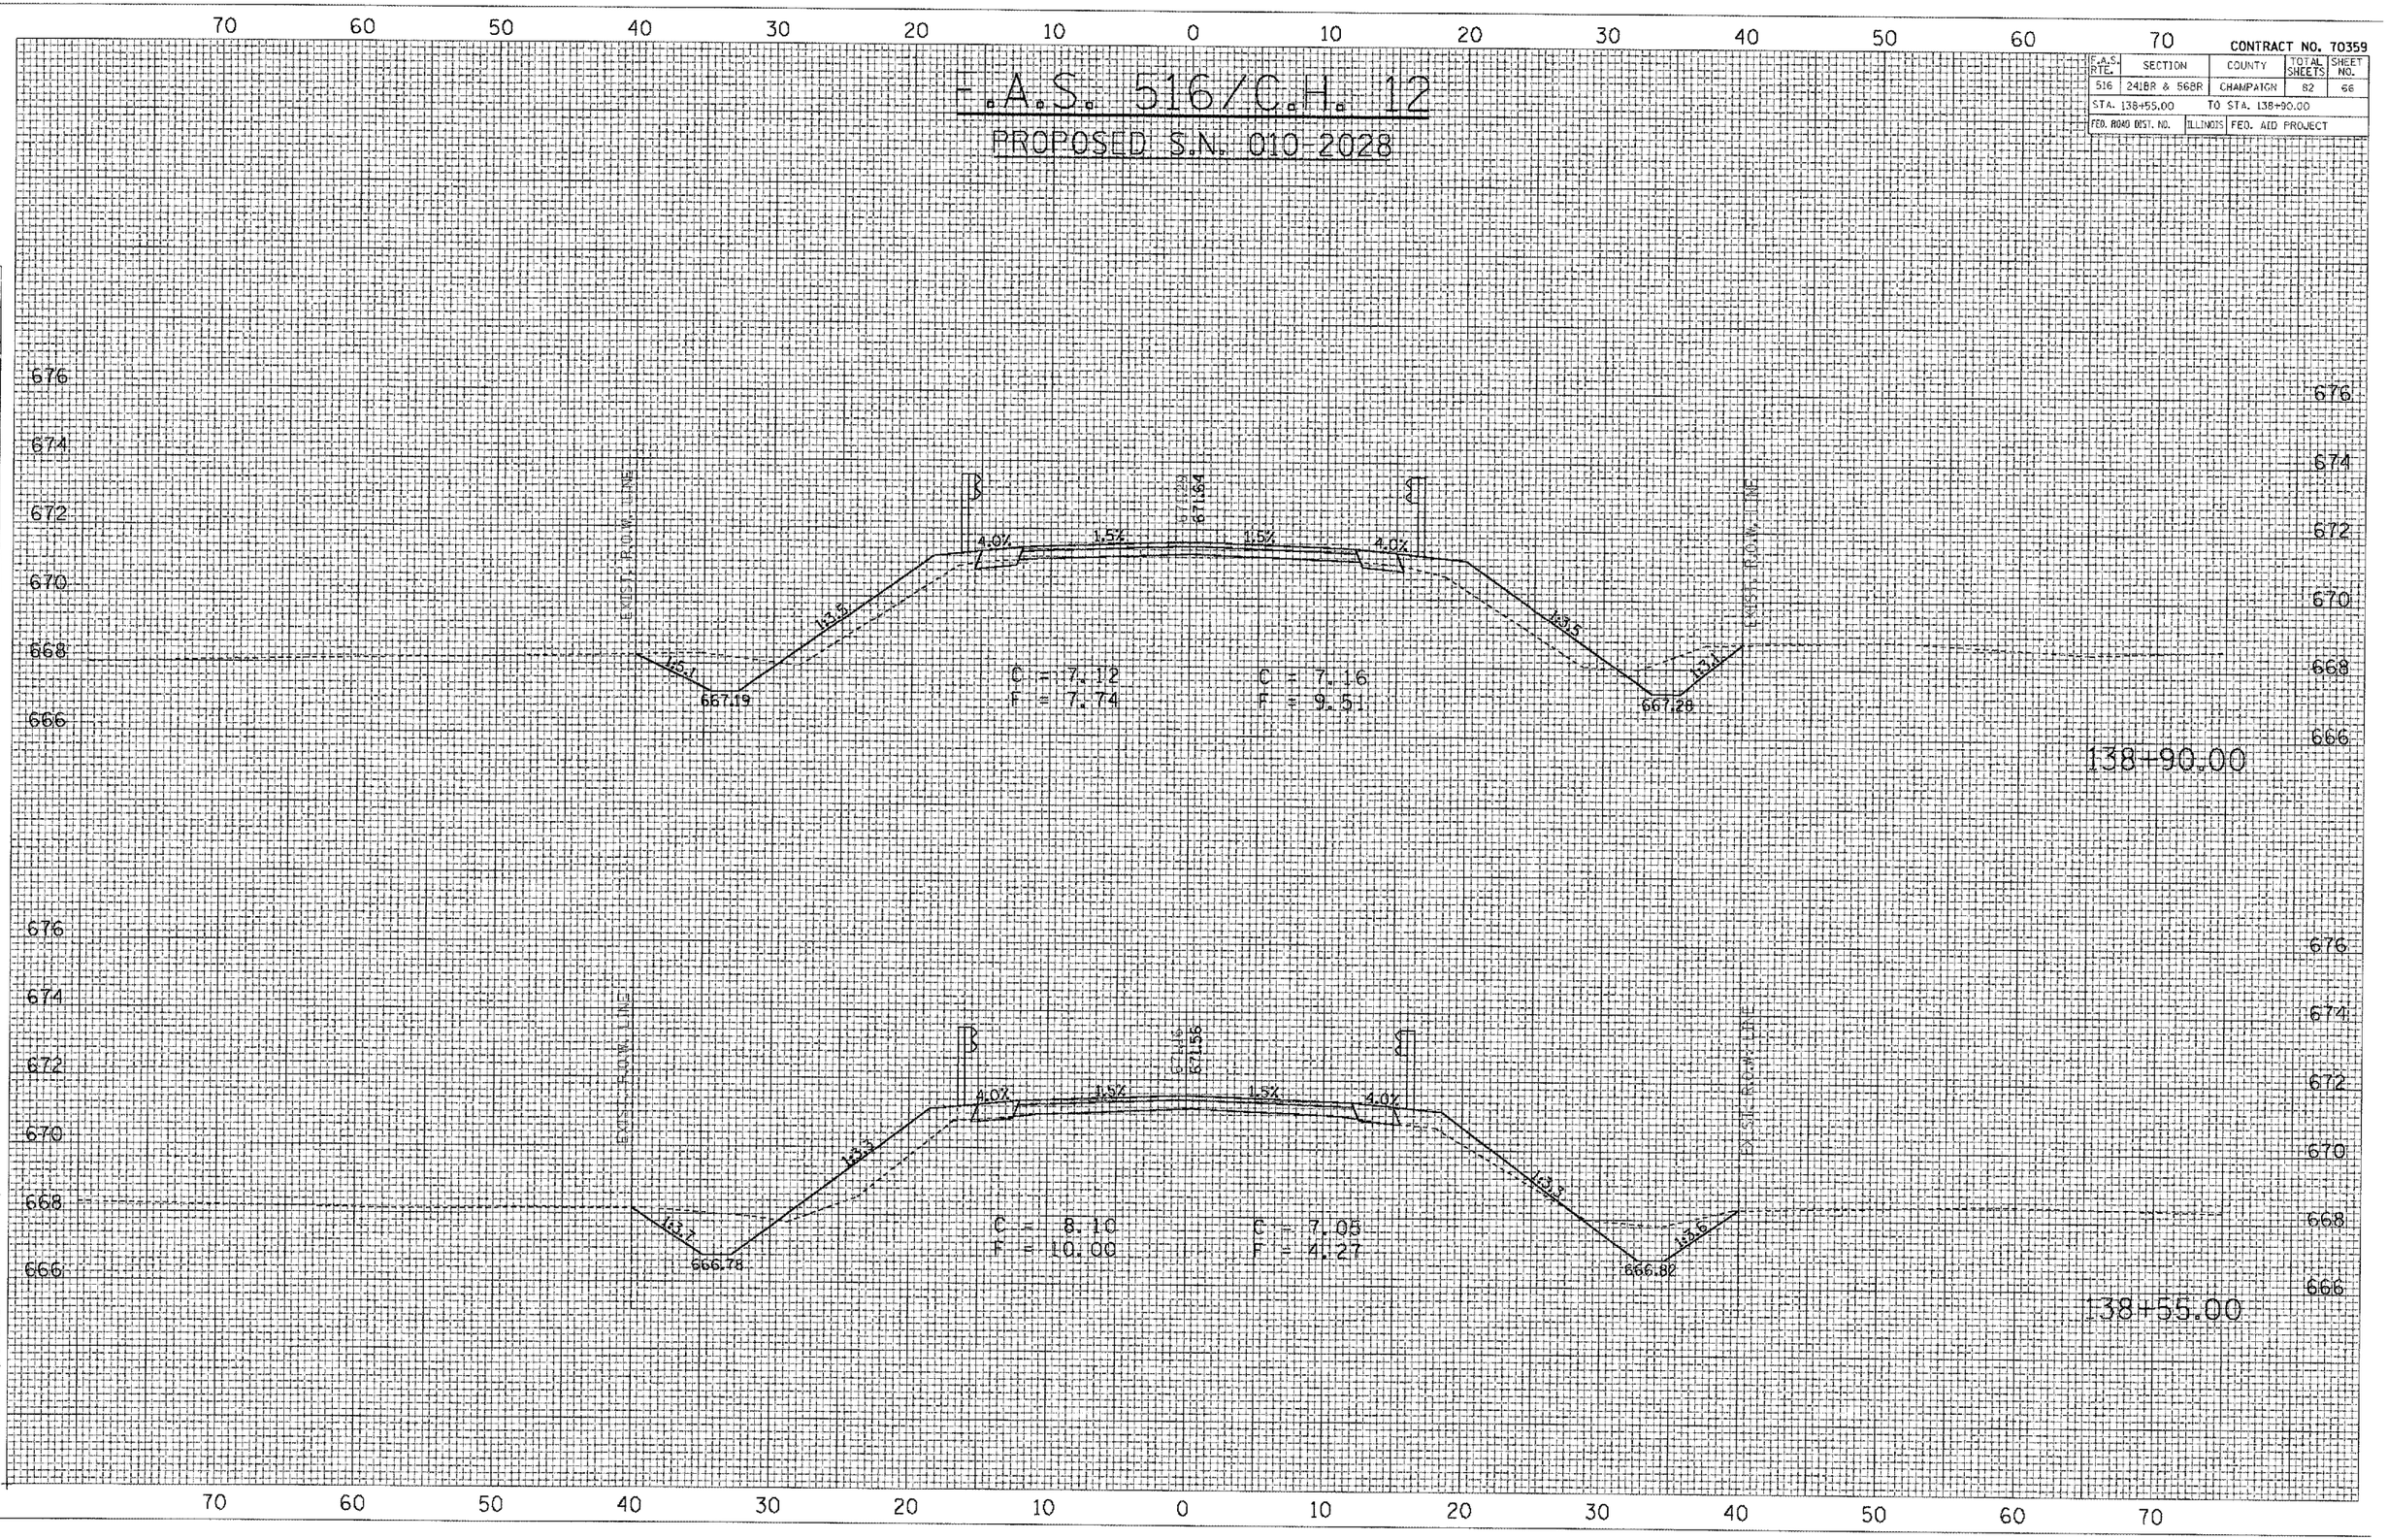

FINAL SURVEY	SURVEYED	BY	DATE
NOTE BOOK	PLOTTED		
NO.	TEMPLATE		
	AREAS		
	AREAS CHECKED		

ORIGINAL SURVEY	SURVEYED	BY	DATE
NOTE BOOK	PLOTTED		
NO.	TEMPLATE		
	AREAS		
	AREAS CHECKED		

PLOT DATE = 7/6/2006
FILE NAME = c:\projects\d501304 (v8)\2028xs
PLOT SCALE = 10.5882 ' / IN.
USER NAME = piersonbr