CONTRACT NO. 70359

F.A.S. RTE.	SECTION	COUNTY	TOTAL SHEETS	SHEET NO.
516	241BR & 56BR	CHAMPAIGN	82	74
STA. 10+30.00				
FED. ROAD DIST. NO.	ILLINOIS	FED. AID PROJECT		

STREAM

PROPOSED S.N. 010-2028

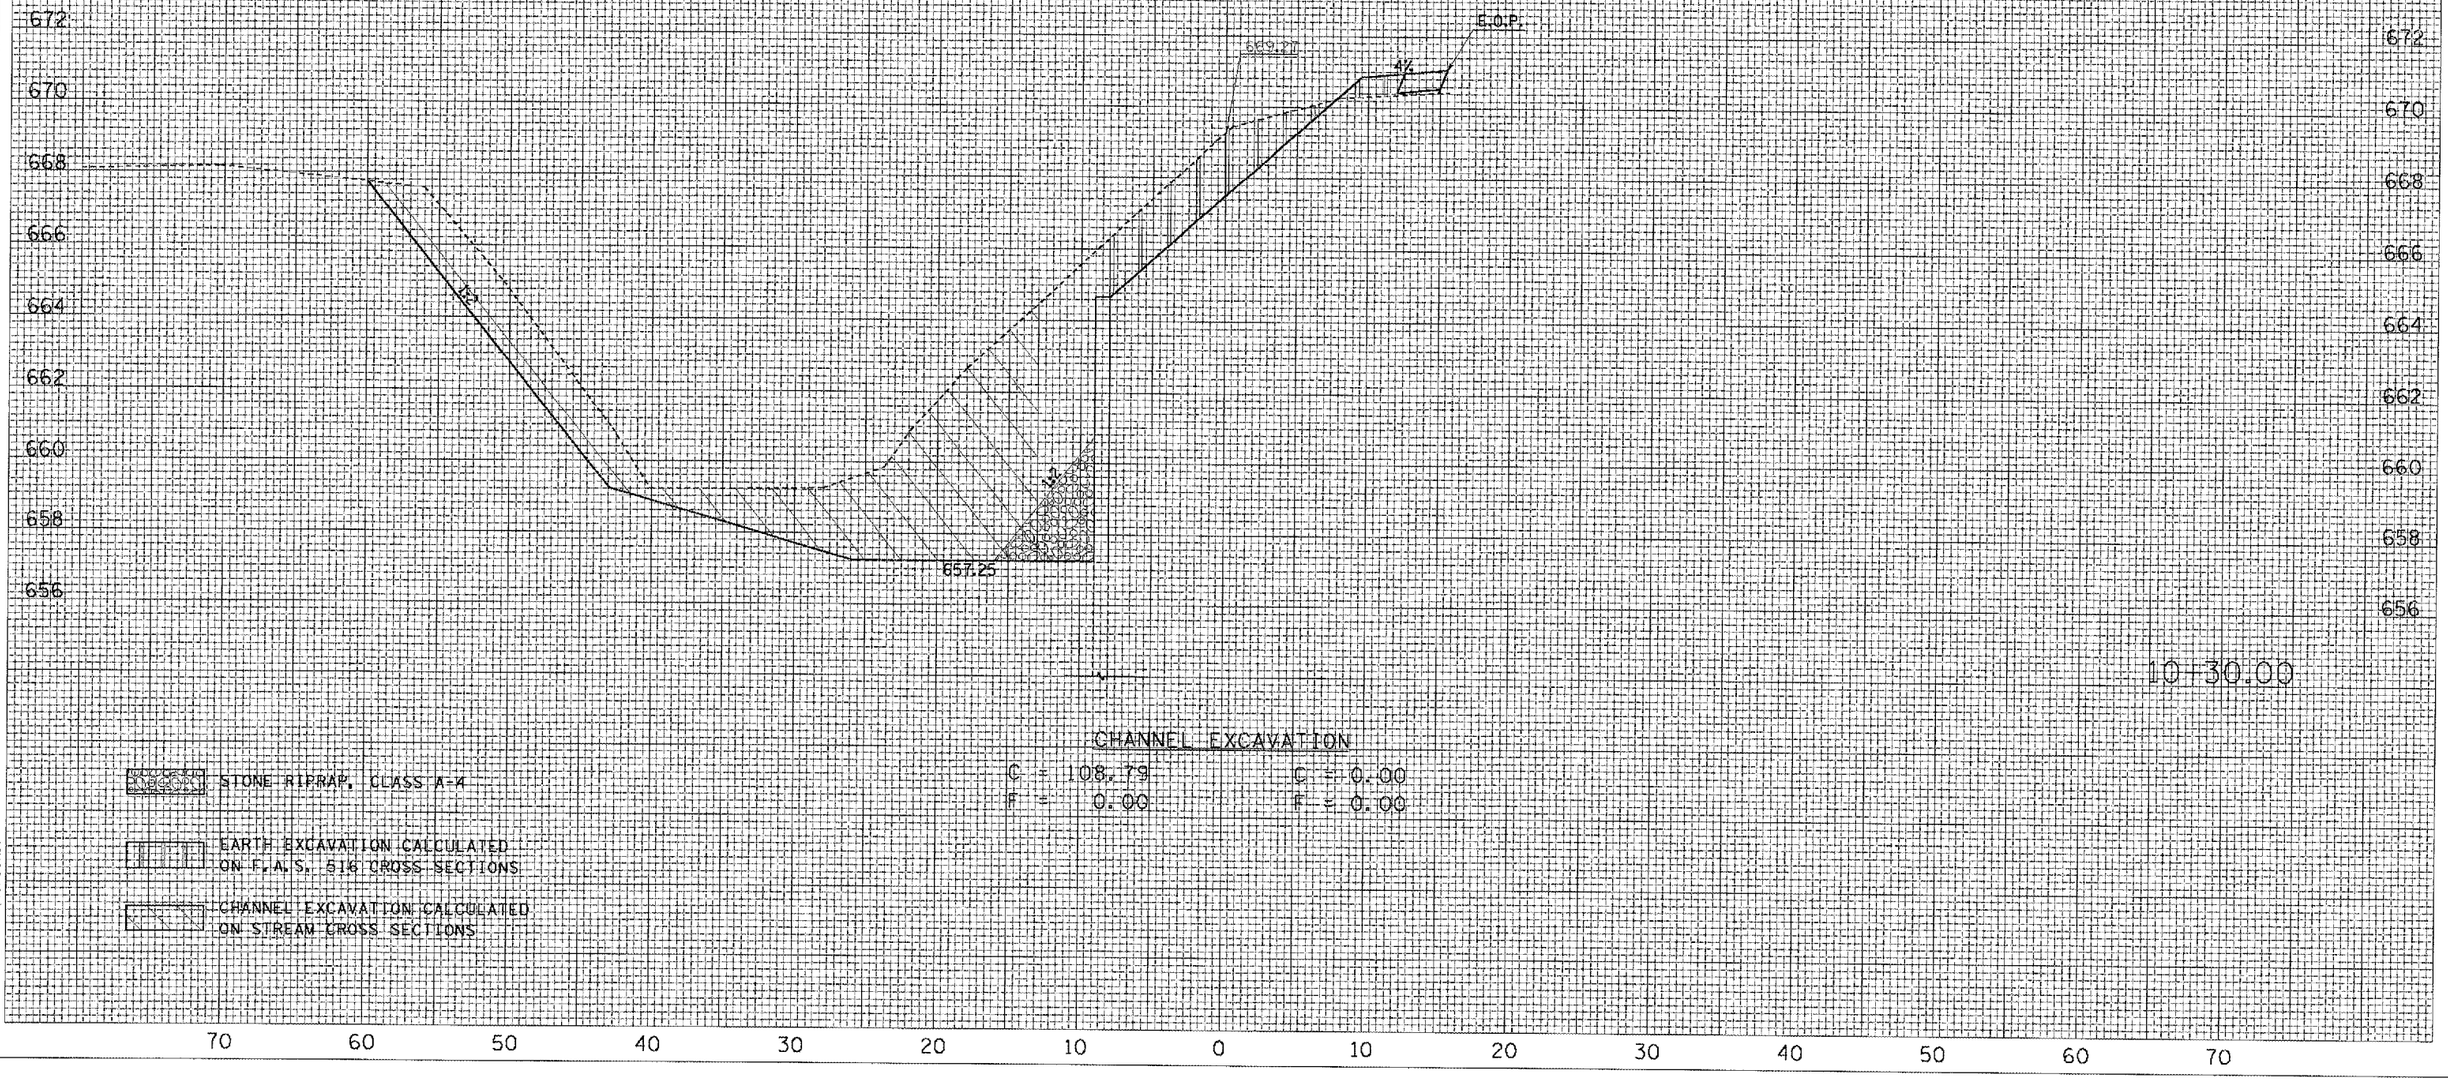

CHANNEL EXCAVATION

C = 108.79	C = 0.00
F = 0.00	F = 0.00

STONE RIPRAP, CLASS A-4

EARTH EXCAVATION CALCULATED ON F.A.S. 516 CROSS SECTIONS

CHANNEL EXCAVATION CALCULATED ON STREAM CROSS SECTIONS

		DATE
FINAL SURVEY	SURVEYED	
	ADJUSTED	
	PLOTTED	
	TRIPLATE	
	NOTE BOOK	AREAS
	NO.	AREAS CHECKED

		DATE
ORIGINAL SURVEY	SURVEYED	
	ADJUSTED	
	PLOTTED	
	TRIPLATE	
	NOTE BOOK	AREAS
	NO.	AREAS CHECKED

PLOT DATE = 7/6/2006
FILE NAME = c:\projects\d5\[illegible]streamxs.dgn
PLOT SCALE = 10.5882 ' / IN.
USER NAME = pierson