CONTRACT NO. 70420

F.A.P. RTE.	SECTION	COUNTY	TOTAL SHEETS	SHEET NO.
332	47BR-2	VERMILION	68	13
STA. 2520+00.00		TO STA. 2526+00.00		
FED. ROAD DIST. NO.	ILLINOIS	FED. AID PROJECT		

BENCHMARK 4584-15:
CHISELED SQUARE ON TOP OF SOUTHWEST WINGWALL OF STRUCTURE 092-0041.
ELEVATION = 621.67
PERMANENT BENCH MARKS, 1 EACH AT SAME LOCATION

SEC. 6, T. 17 N., R. 11 W., 2ND P.M.

PROPOSED S.N. 092-0206
42" PRECAST PRESTRESSED CONCRETE I BEAMS
STATION 2522+72
2 SPANS
SKEW = 20° LEFT FORWARD

EXISTING S.N. 092-0041
PRECAST PRESTRESSED CONCRETE DECK BEAMS
STATION 2522+92
4 SPANS
SKEW = 20° LEFT FORWARD

120/240V SECD

1"=20'

0' 5' 10' 15' 20' 40' 60'

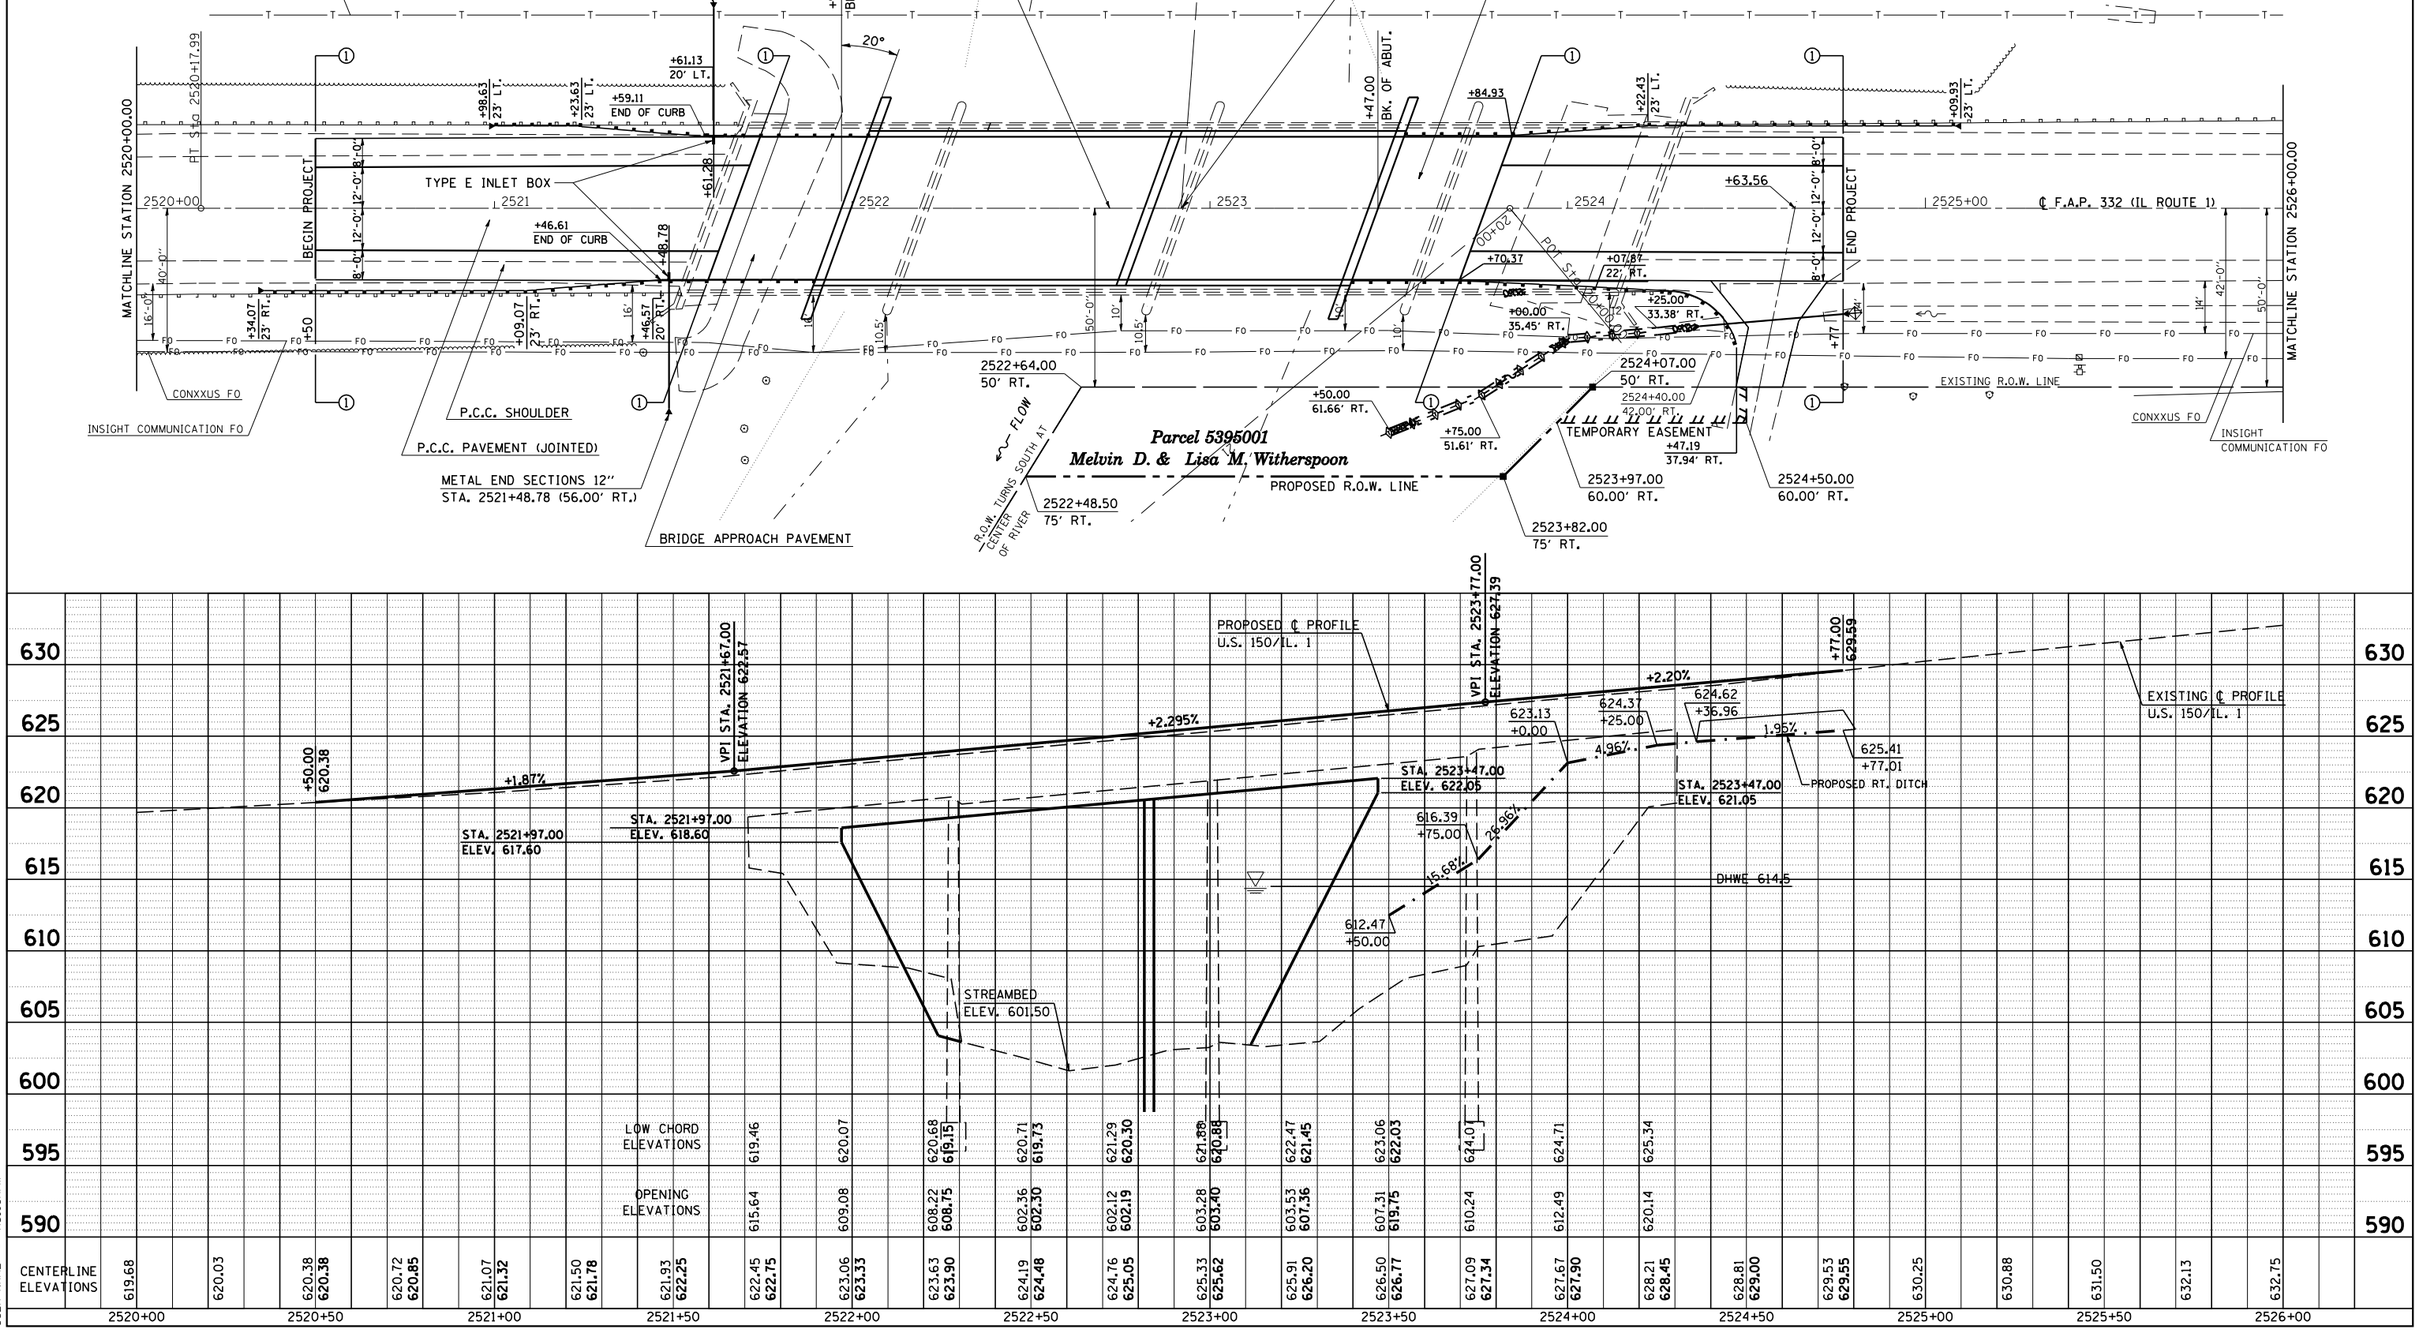

PLAN
NOTE BOOK
NO.
SURVEYED
PLOTTED
ALIGNMENT CHECKED
R.O.W. CHECKED
CADD FILE NAME
BY
DATE

PROFILE
NOTE BOOK
NO.
SURVEYED
PLOTTED
GRADES CHECKED
B.M. NOTED
CADD FILE NAME 60TATNS OK'KD
BY
DATE

PLOT DATE = 6/30/2006
FILE NAME = c:\projects\new\d5606804 (v8i\20pp.dgn
PLOT SCALE = 40.0000 ' / IN.
USER NAME = melsorm