ROUTE	SECTION	COUNTY	TOTAL SHEETS	SHEET NO.
*	**	***	52	42
STA.		TO STA.		
FED. ROAD DIST. NO. _	ILLINOIS	FED. AID PROJECT		

* FAI 55/70 CONTRACT# 76973
** DIST 8 ITS 2006-2
*** MADISON & ST. CLAIR & CITY OF ST. LOUIS, MO

NOTES

1. THE CONTRACTOR SHALL FURNISH AND INSTALL ALL INCIDENTAL CABLES NECESSARY TO MAKE THE SYSTEM OPERATIONAL. RG-59 SHALL BE 100% COPPER SHIELDING. TWISTED SHIELDED CABLE SHALL BE ACCORDING TO IMSA 20-2.
2. ALL FIBER OPTIC CABLE MUST BE TERMINATED WITH FAN-OUT KIT AND ST STYLE CONNECTOR.
3. THE WIRING FOR THE DOME CAN BE ORDERED AS A COMPOSITE CABLE CONSISTING OF A VIDEO/DATA/POWER CABLE.
4. FOR MAXIMUM VIDEO PERFORMANCE, THE ENCLOSURE SHOULD BE LOCATED AS CLOSE AS POSSIBLE TO THE DOME ITSELF.

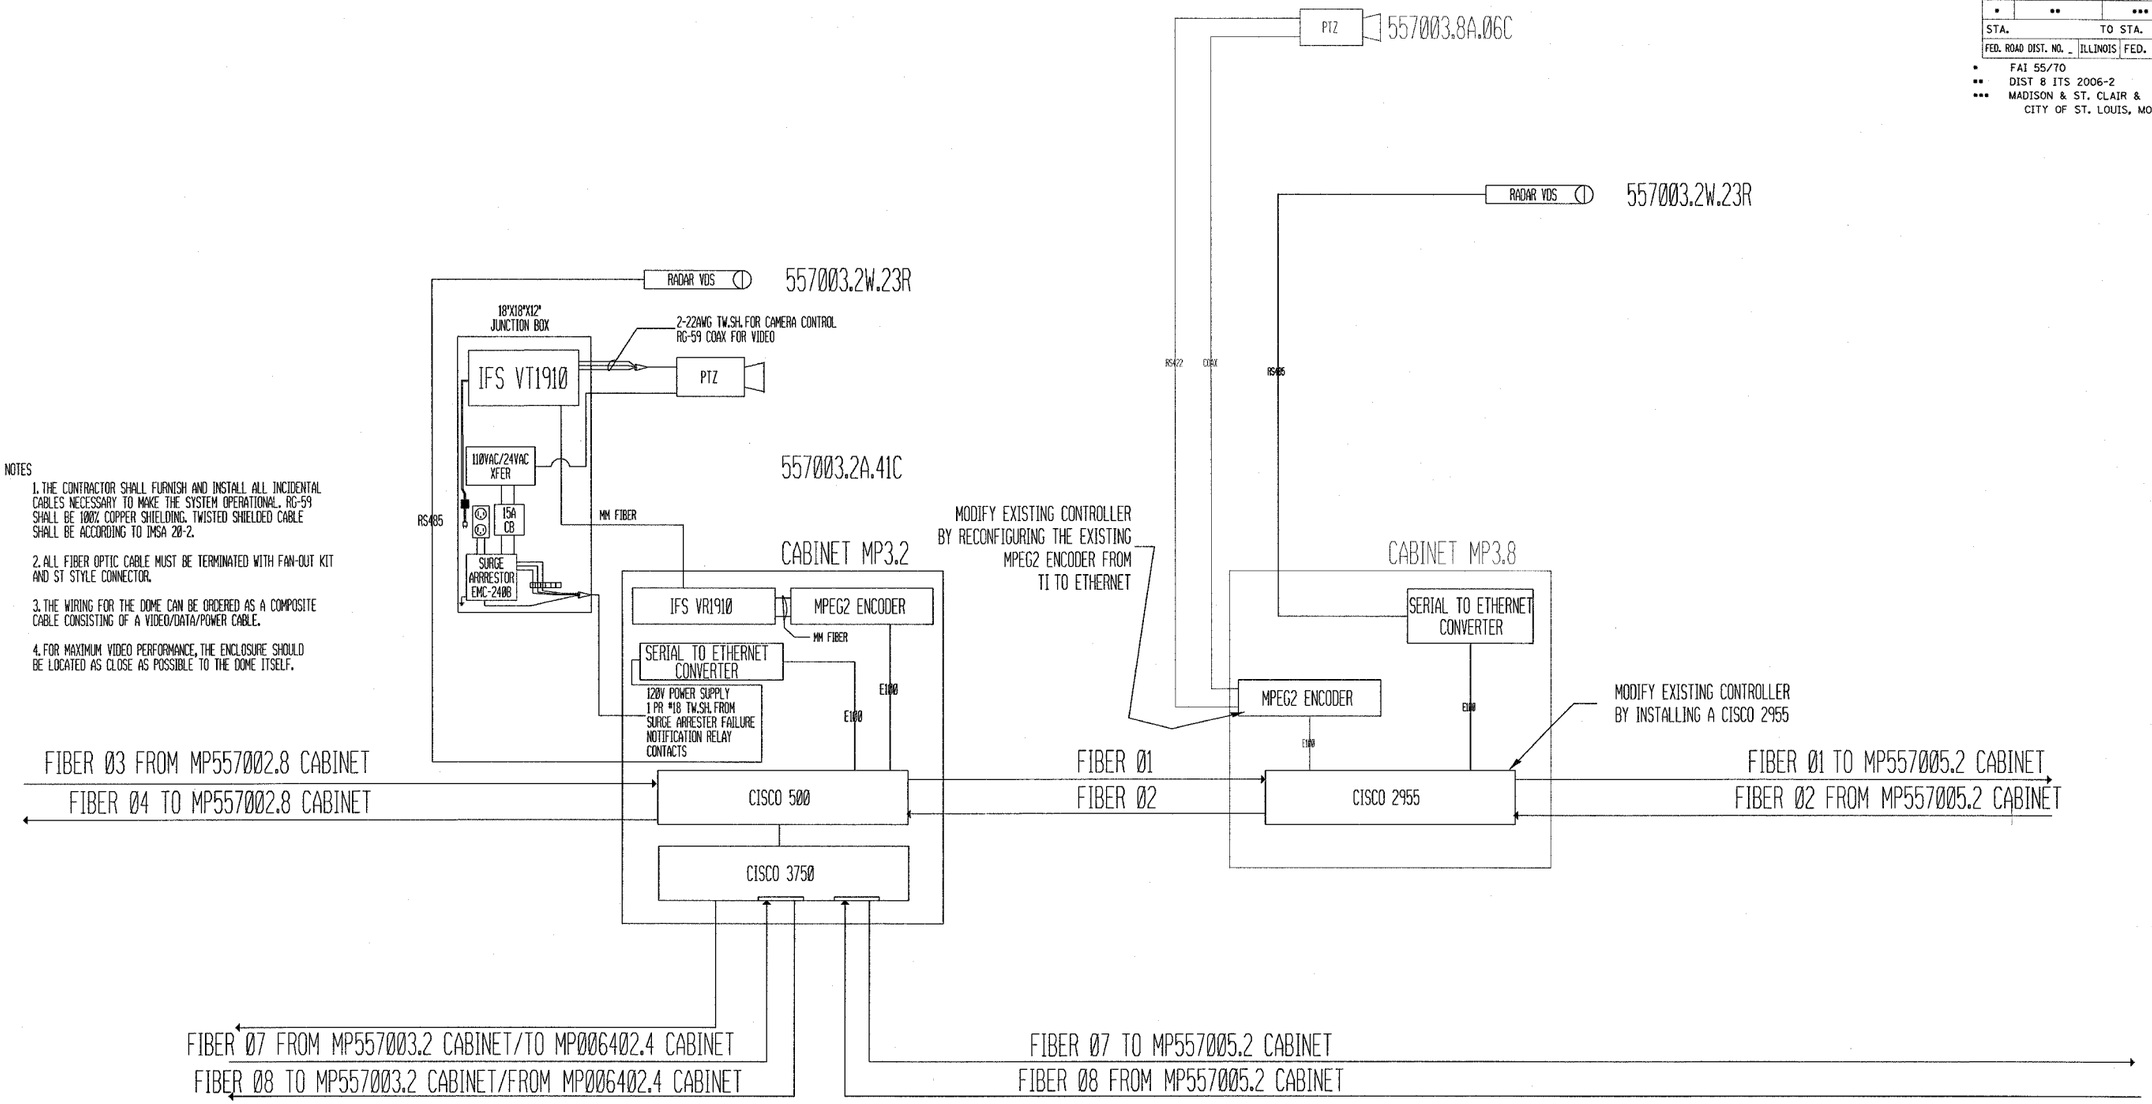

MP03.2 AND MP03.8
COMMUNICATION SHEET 8 OF 10

REVISIONS	
NAME	DATE

ILLINOIS DEPARTMENT OF TRANSPORTATION

1.0064 CABINET MP3.2 — 2.0064 CABINET MP3.8
006403.2W.23R — 006403.8A.06C(EX.)
006403.2A.41C — 557003.8A.24D

FAI 55/70
SECTION DIST 8 ITS 2006-2
MADISON AND ST. CLAIR COUNTY
AND ST. LOUIS, MO

DATE 8/10/2006

PLOT DATE = 8/10/2006
FILE NAME = c:\projects\ed11605\electrical\tsplnl1605a.dgn
PLOT SCALE = 100.0042 ' / IN.
REFERENCE = REF