F.A.P. RTE.	SECTION	COUNTY	TOTAL SHEETS	SHEET NO.
	06-00096-00-SW	DU PAGE	16	9
FEDERAL RD. DIST. NO.	ILLINOIS	FEDERAL AID PROJECT		
CONTRACT: 83851				

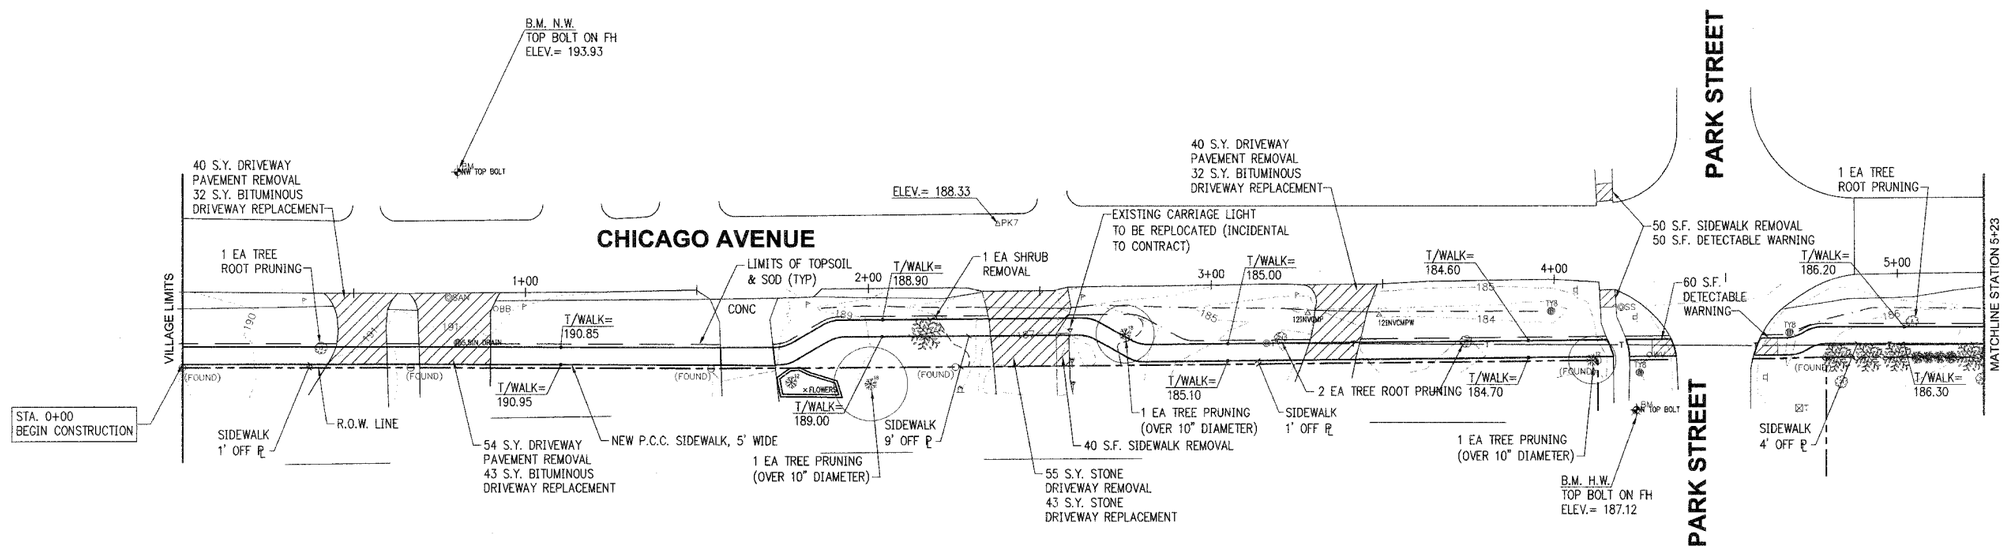

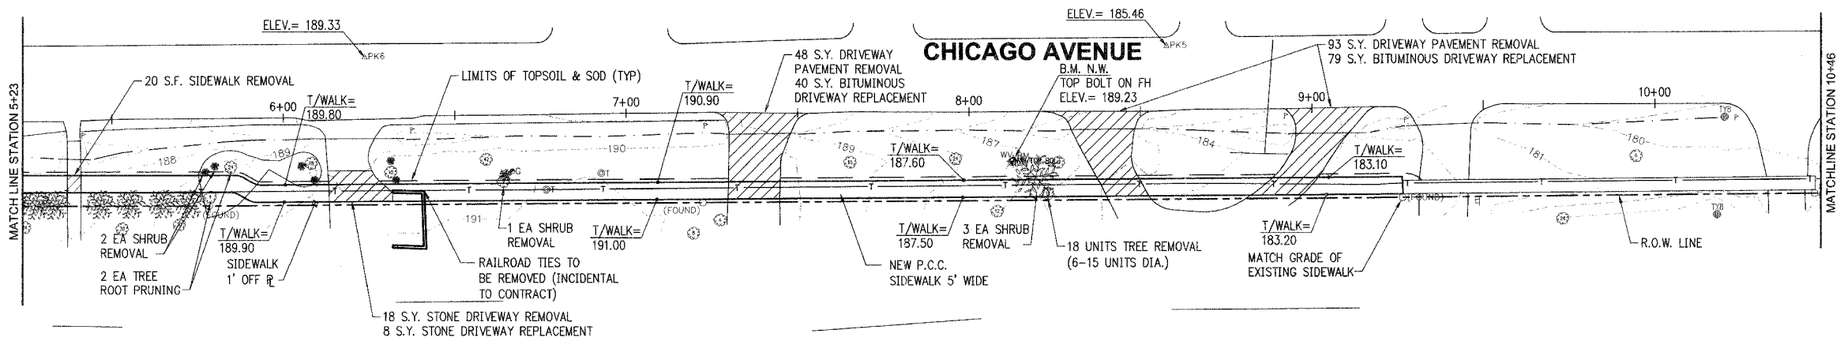

NORTH

20 0 20 40
SCALE IN FEET

no.	date	by	ckd	description

Burns & McDonnell
SINCE 1898

date	detailed
11-11-05	G. ALVAREZ
designed	checked
M. KUNTZ	A. BRYANT

WESTMONT
ILLINOIS

VILLAGE OF WESTMONT
2006 CMAQ SIDEWALK PROJECT
CHICAGO AVENUE PLAN
VILLAGE LIMITS TO STA. 10+46

project	contract
39606	
drawing	rev.
	—

sheet 9 of 16 sheets

file I:\WESTMONT\39606-2006 SW DESIGN\CAD\BID\39606C007

COPYRIGHT © 2005 BURNS AND McDONNELL ENGINEERING COMPANY, INC.

Scale For Microfilming
Millimeters
Inches