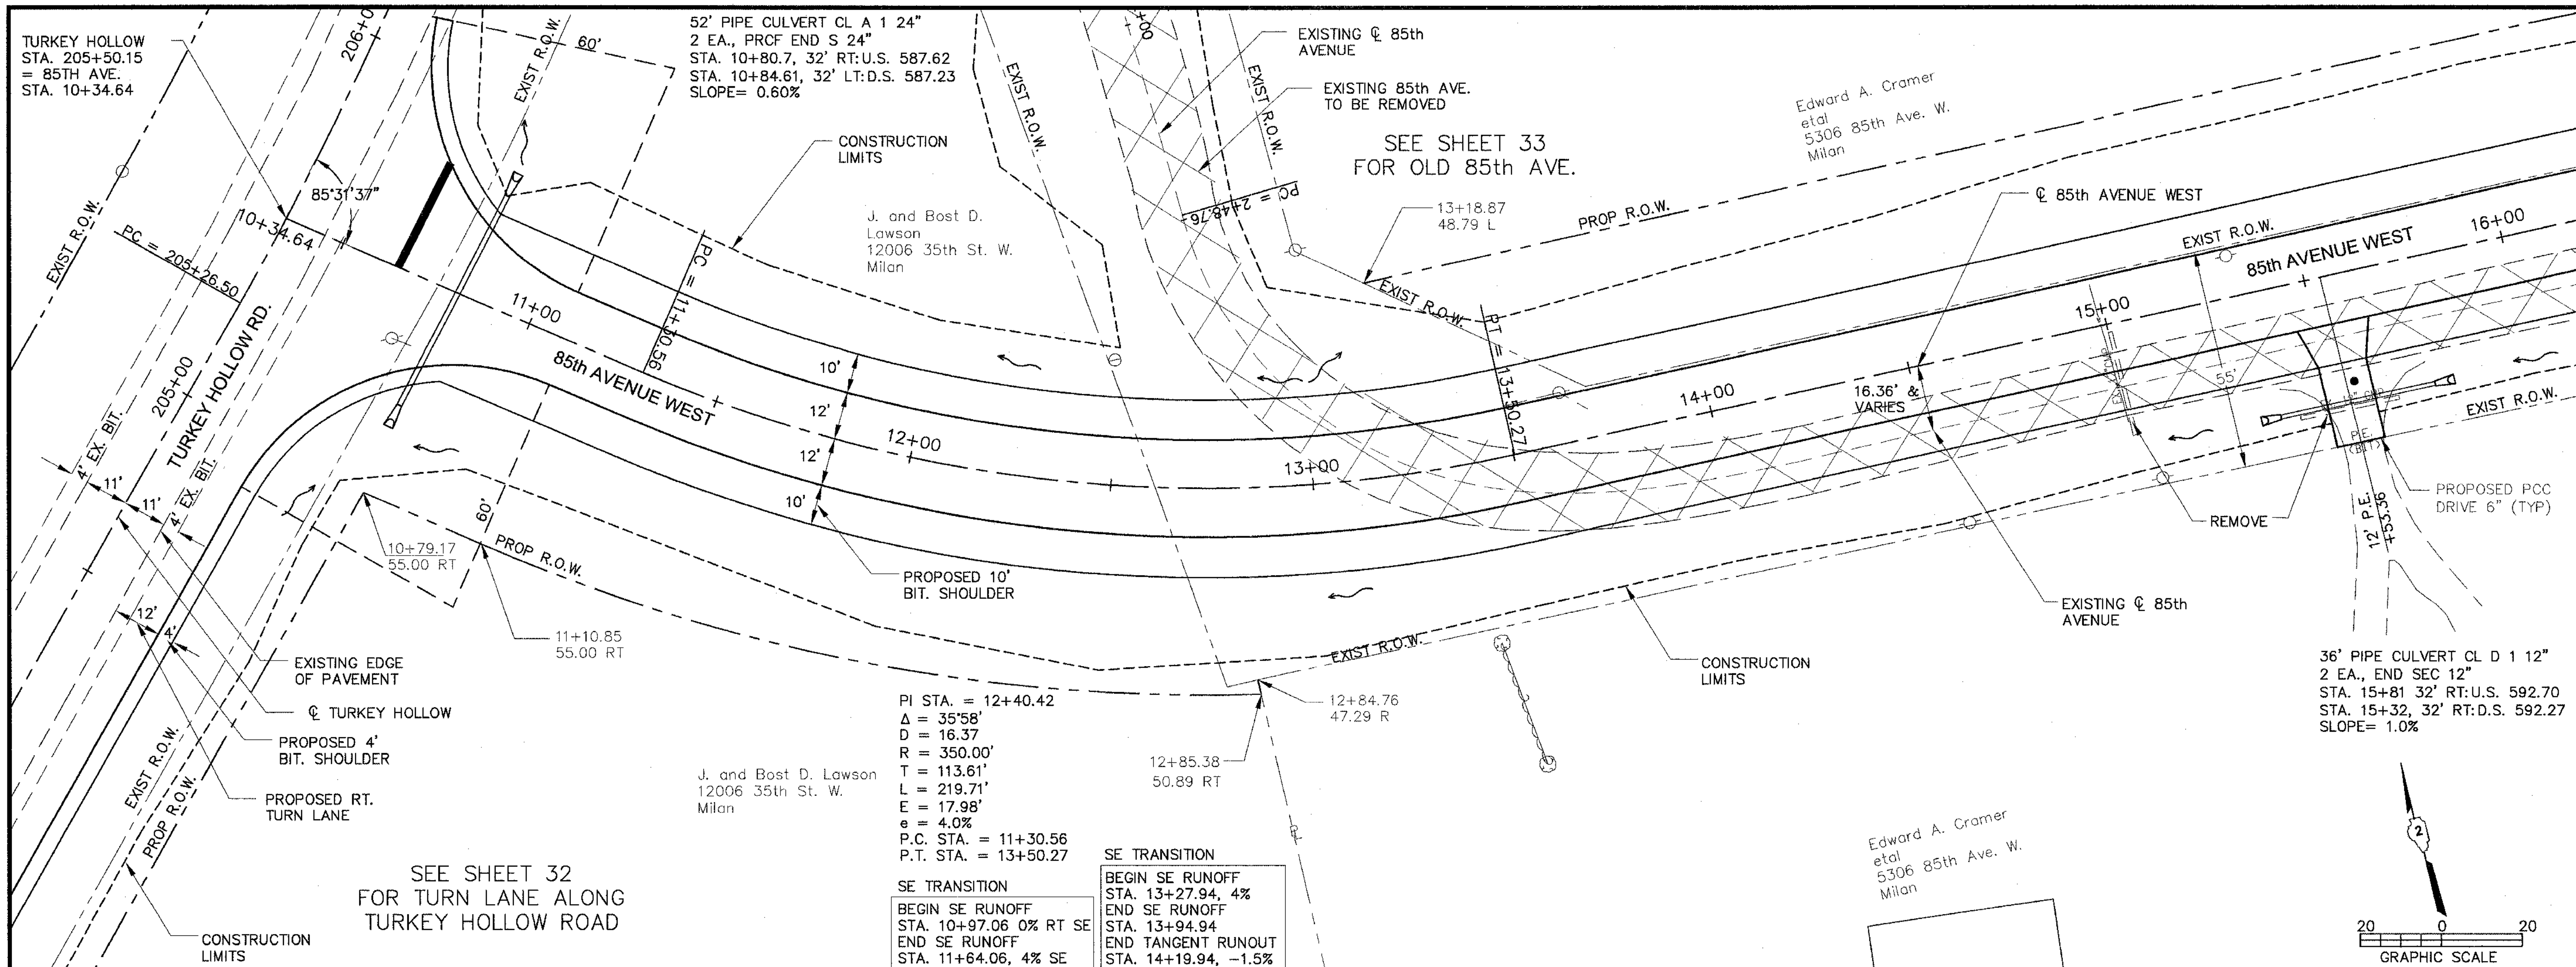

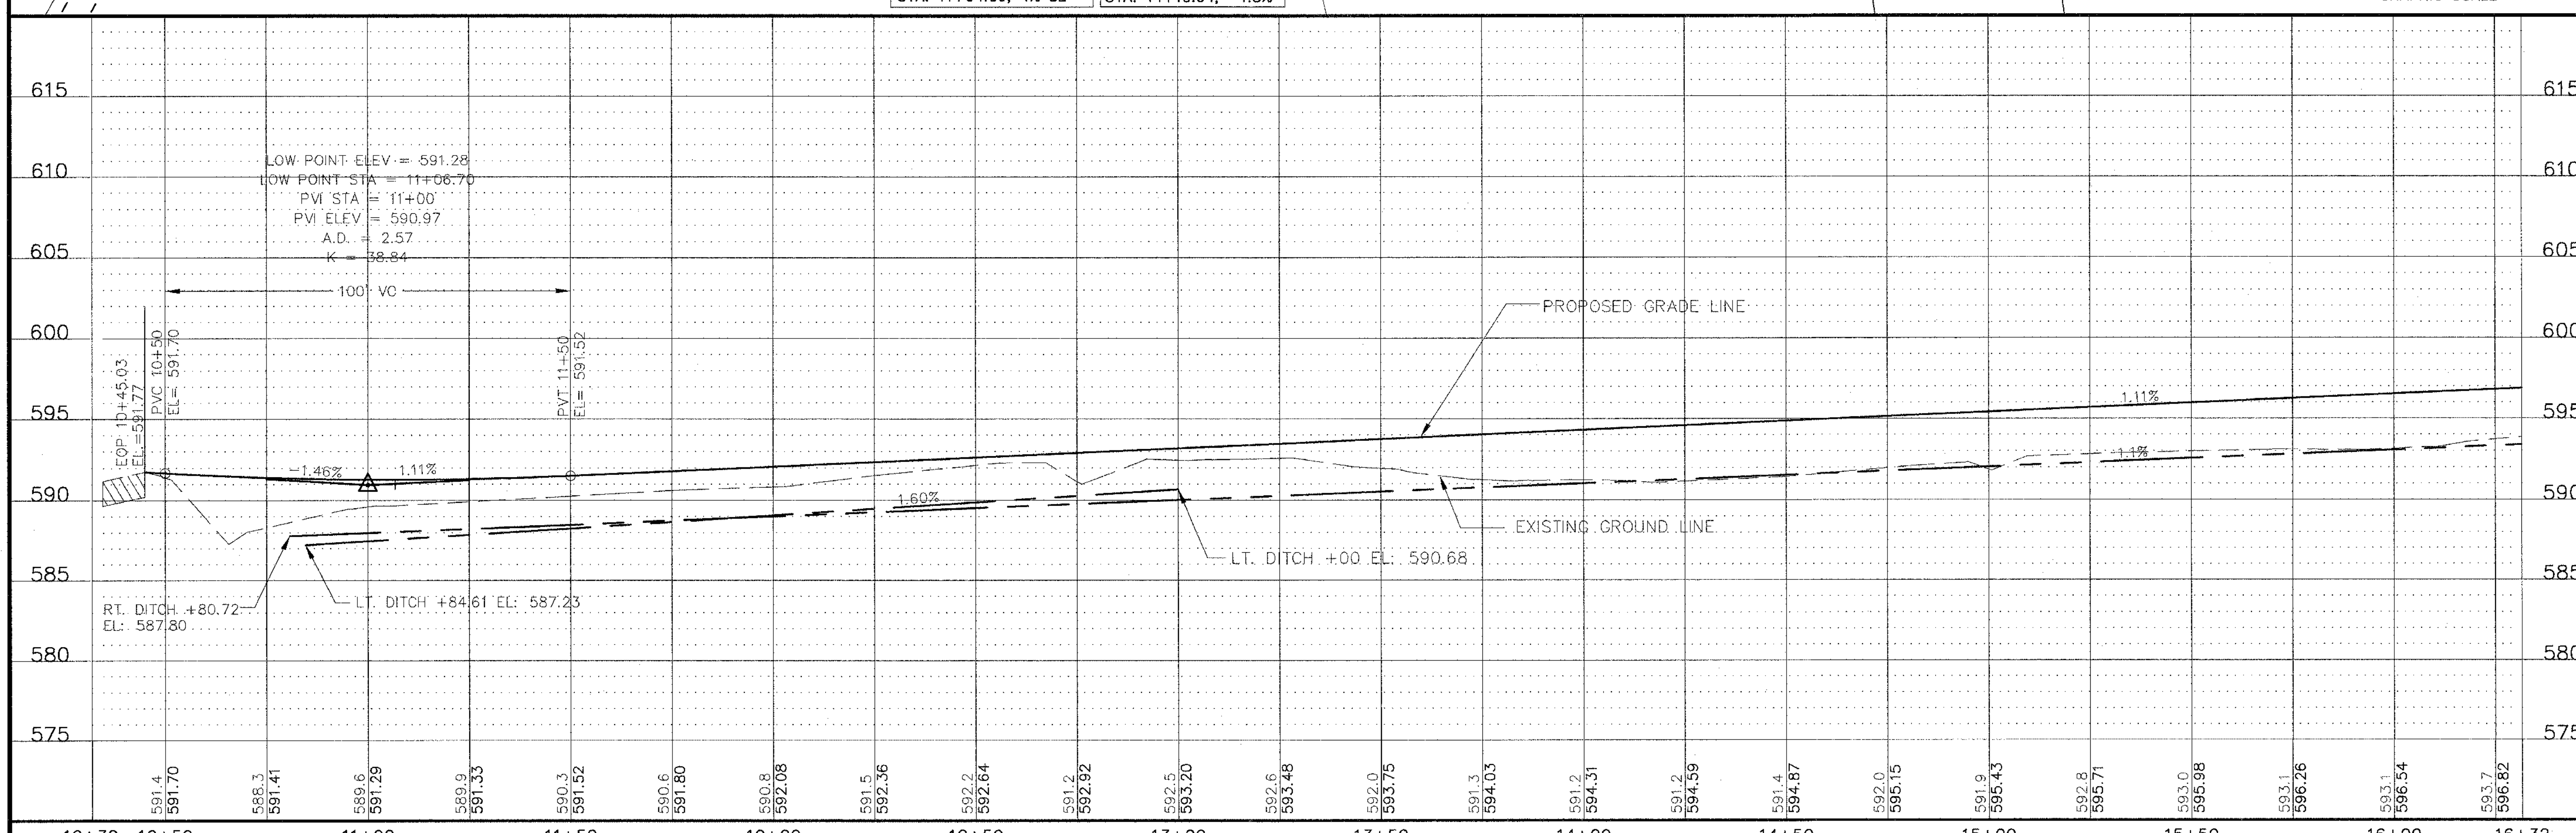

REVISIONS		
No.	DESCRIPTION	DATE

Missman
STANLEY & ASSOCIATES, P.C.
Civil Engineering • Environmental Services • GIS • Landscape Architecture • Surveying
1011 27th Avenue Rock Island, Illinois 61201-6040
Phone (309) 788-7644 Fax (309) 788-7691

85TH AVENUE WEST
Rock Island, Illinois

85TH AVE PLAN AND PROFILE

Missman Project No: A04-T023

File Name: 2037A.dwg

© COPYRIGHT 2004
ALL RIGHTS RESERVED

Drawn By: WEF

Checked By: DRM

Date: MAY, 2006

21

G:\Ri\2004\A04T023-85AVE WEST\dwg\2037A.dwg, 6/6/2006 8:48:11 AM