85392

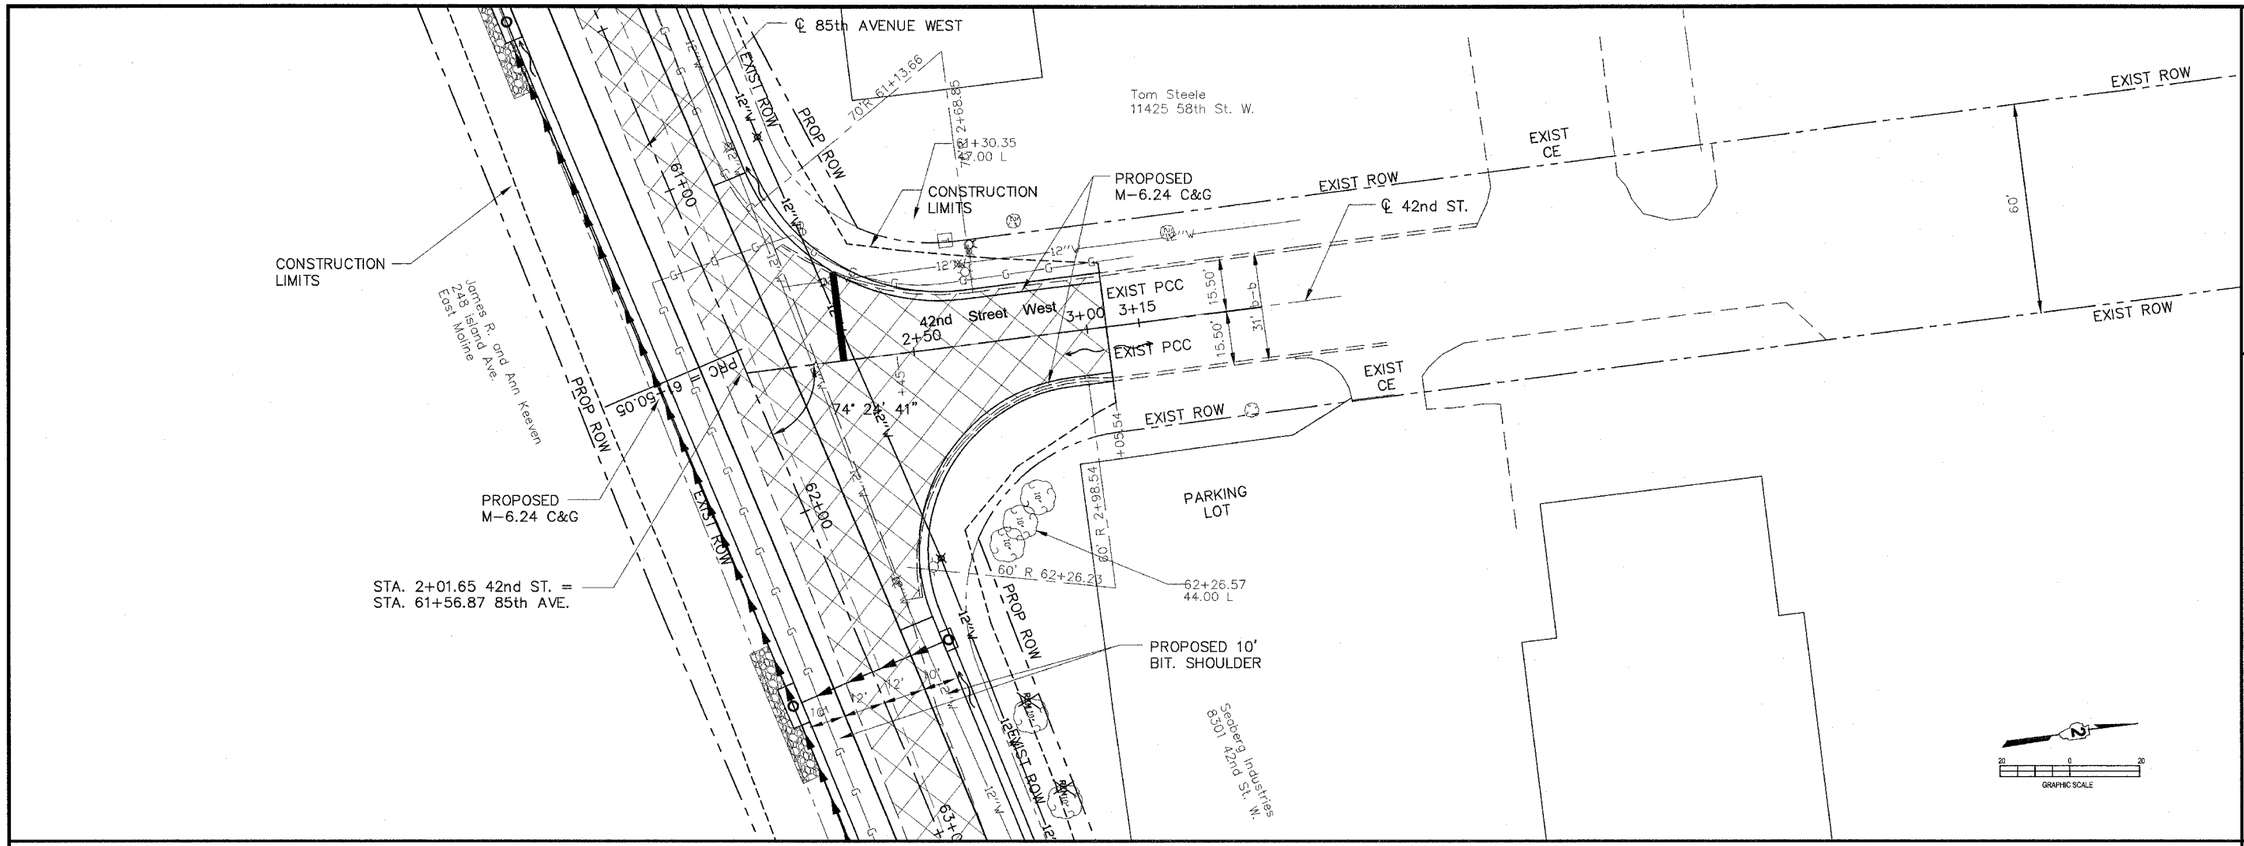

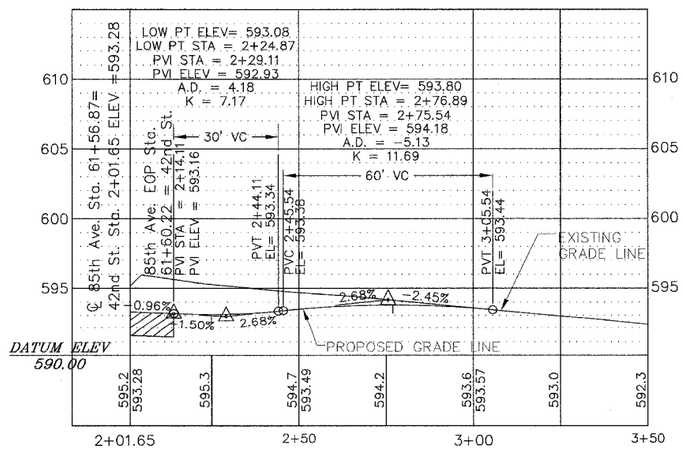

REVISIONS		
No.	DESCRIPTION	DATE

Missman STANLEY & ASSOCIATES, P.C.
Civil Engineering • Environmental Services • GIS • Landscape Architecture • Surveying
1011 27th Avenue Rock Island, Illinois 61201-6040
Phone (309) 788-7844 Fax (309) 788-7691

85th AVE WEST
Rock Island, Illinois

42ND ST PLAN AND PROFILE

Missman Project No: A04-T023
File Name: 2037A.dwg
© COPYRIGHT 2005 ALL RIGHTS RESERVED
Drawn By: WEF
Checked By: DRM
Date: MAY, 2006

35

G:\PE\2004\A047223-85AVE WEST\dwg\2037A.dwg, 6/6/2006 8:52:28 AM