85392

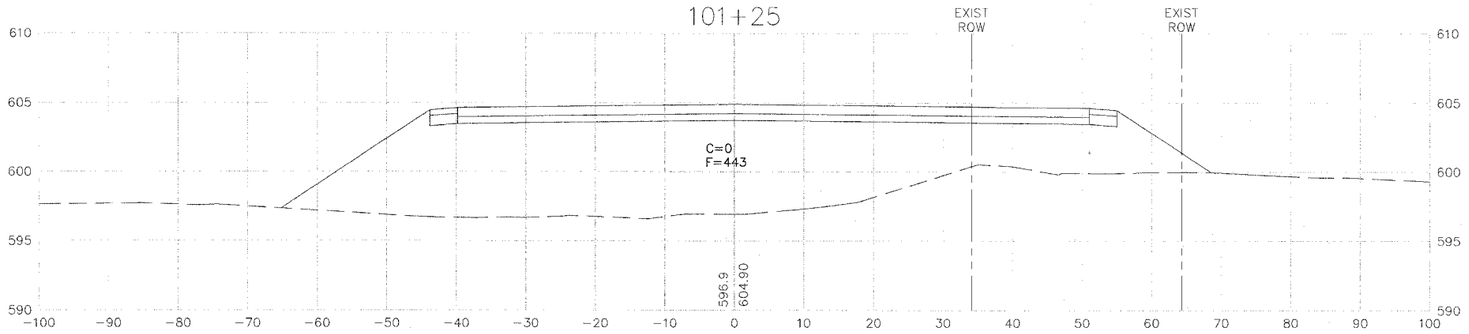

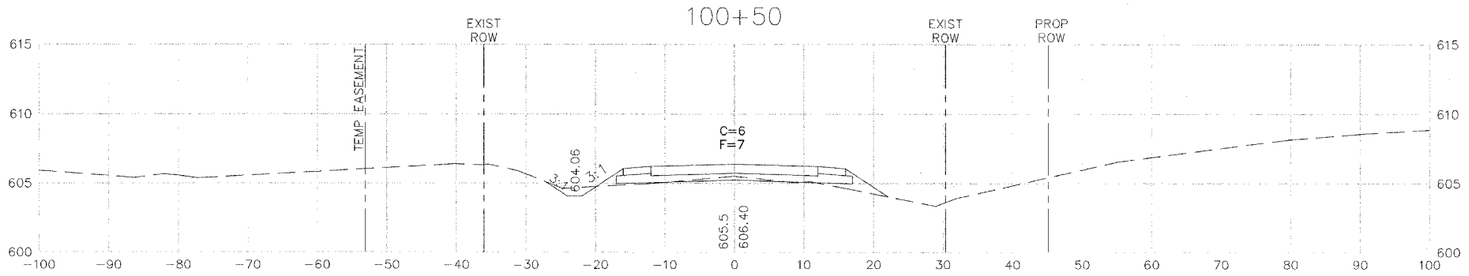

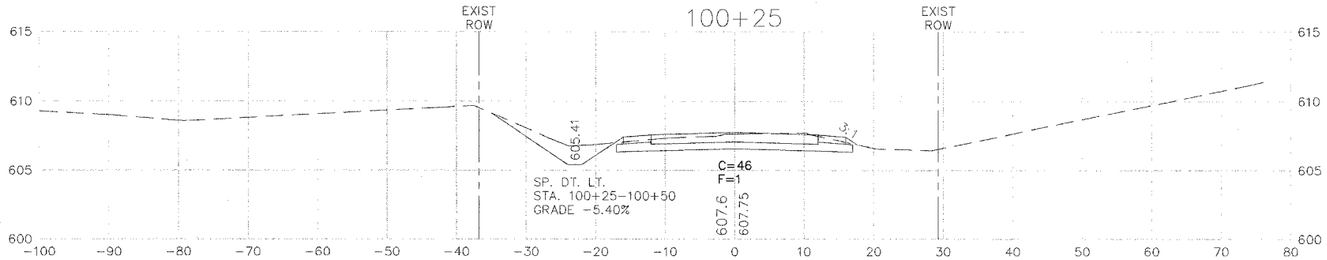

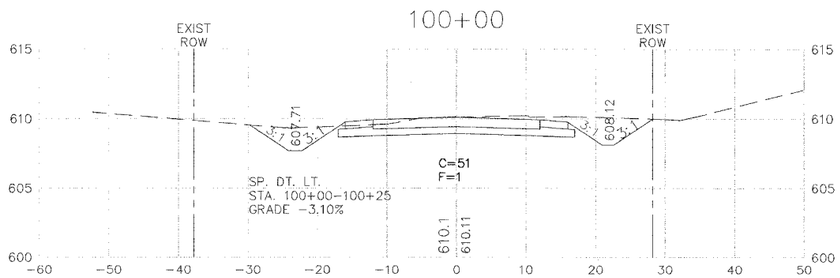

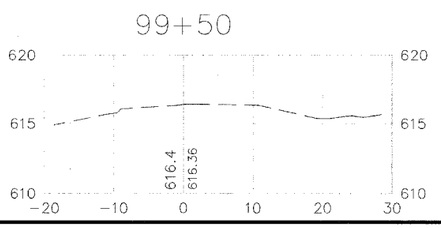

No.	DESCRIPTION	DATE

REVISIONS

missman STANLEY & ASSOCIATES, P.C.
Civil Engineering· Environmental Services· GIS· Landscape Architecture· Surveying
1011 27th Avenue Rock Island, Illinois 61201-6040
Phone (309) 788-7844 Fax (309) 788-7891

85th AVE WEST
Rock Island, Illinois

51st St. Cross Sections

Missman Project No: A04-T023

File Name: 2037A_Cross Sec.dwg

© COPYRIGHT 2003 ALL RIGHTS RESERVED

Drawn By: wef

Checked By: drm

Date: MAY, 2006

81

Sheet 81 of 94

G:\RI\2004\A04T023-85AVE WEST\dwg\2037A_Cross Sec.dwg, 6/6/2006 9:04:28 AM