FAS	SECTION	COUNTY	TOTAL SHEETS	SHEET NO.
690	05-00261-00-BR	CLARK	14	4
STA. 7+50		TO STA. 8+50		
FED. ROAD DIST. NO.	ILLINOIS	CONTRACT NO. 95480		

FINAL SURVEY	BY	DATE
NOTE BOOK	SURVEYED	
NO.	PLOTTED	
	TOPOGRAPHY	
	AREAS	
	AREAS CHECKED	
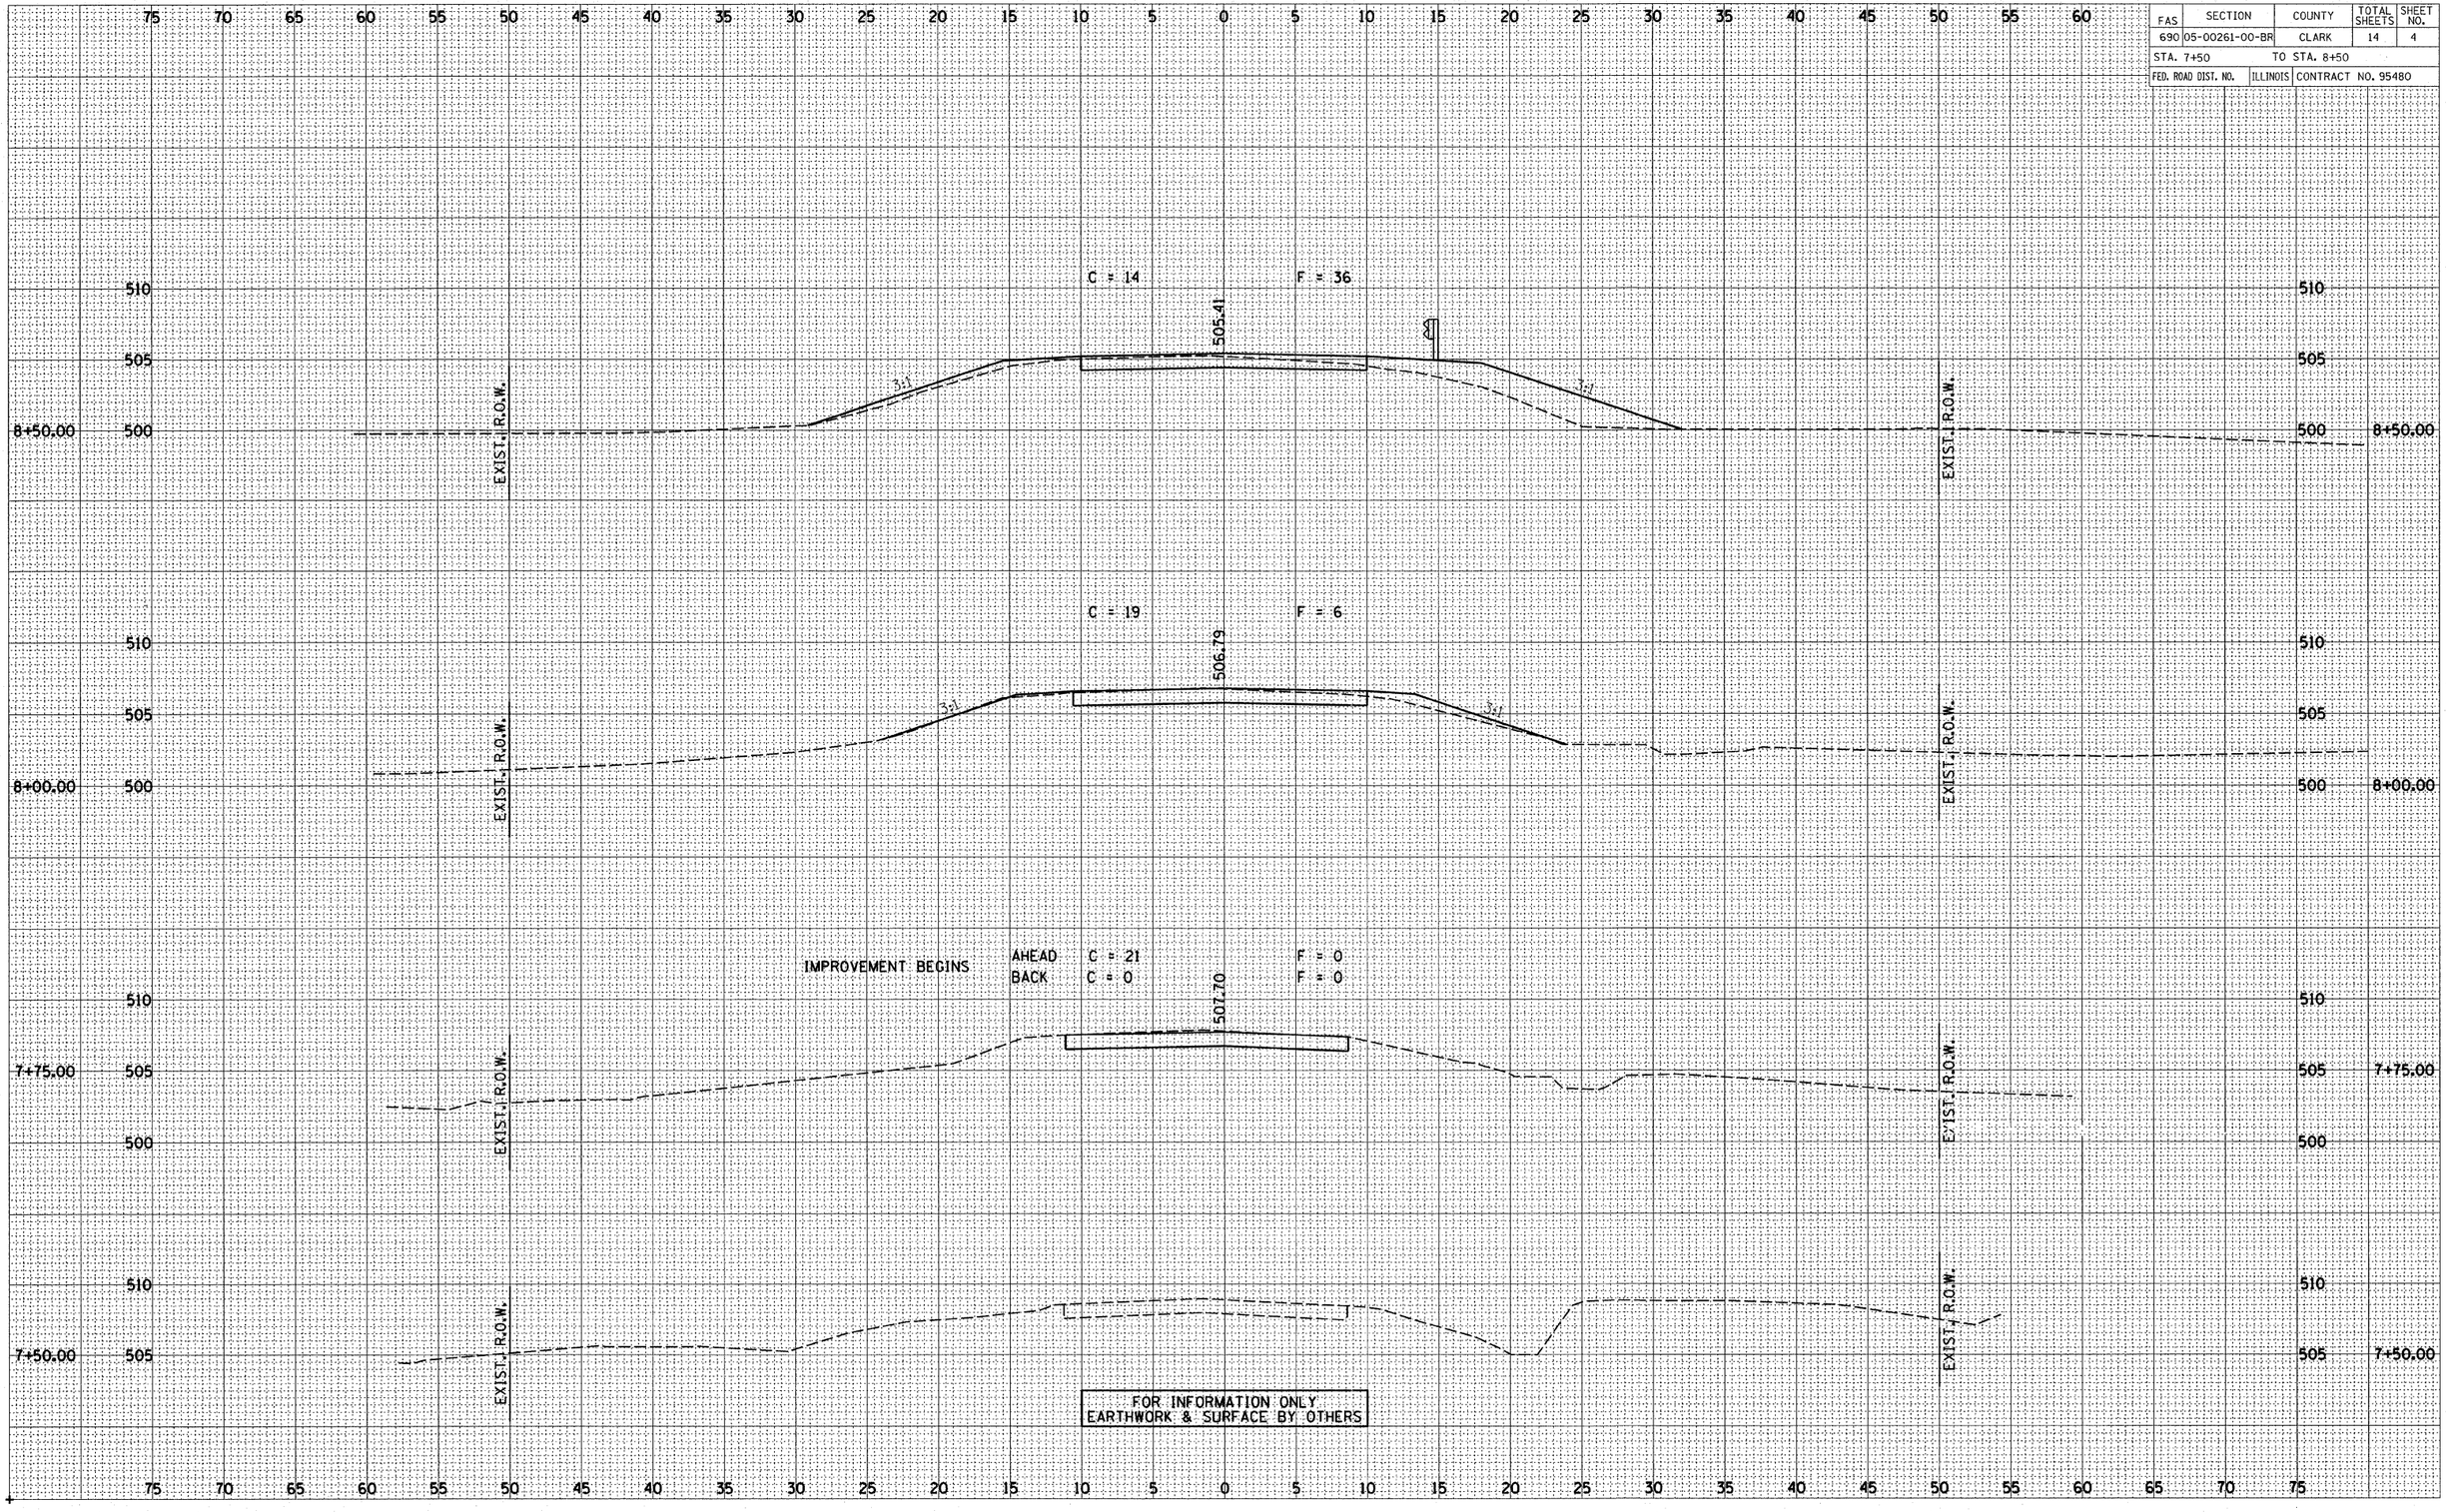
ORIGINAL SURVEY	BY	DATE
NOTE BOOK	SURVEYED	
	PLOTTED	
	TOPOGRAPHY	
	AREAS	
NO.	AREAS CHECKED