F.A.U. RTE.	SECTION	COUNTY	TOTAL SHEETS	SHEET NO.
9182	03-00176-03-RS	ST. CLAIR	14	8
STA.	346+50	TO STA.	361+50	
FED. ROAD DIST. NO.	ILLINOIS	WEST MAIN STREET		
PLAN VIEW AND PAVEMENT MARKING SHEET				

CONTRACT NO. 97284

ORIGINAL SURVEY	BY	DATE
SURVEYED		
PLOTTED		
NOTE BOOK		
TEMPLATE		
AREAS		
AREAS CHECKED		
NO.		

PLAN VIEW

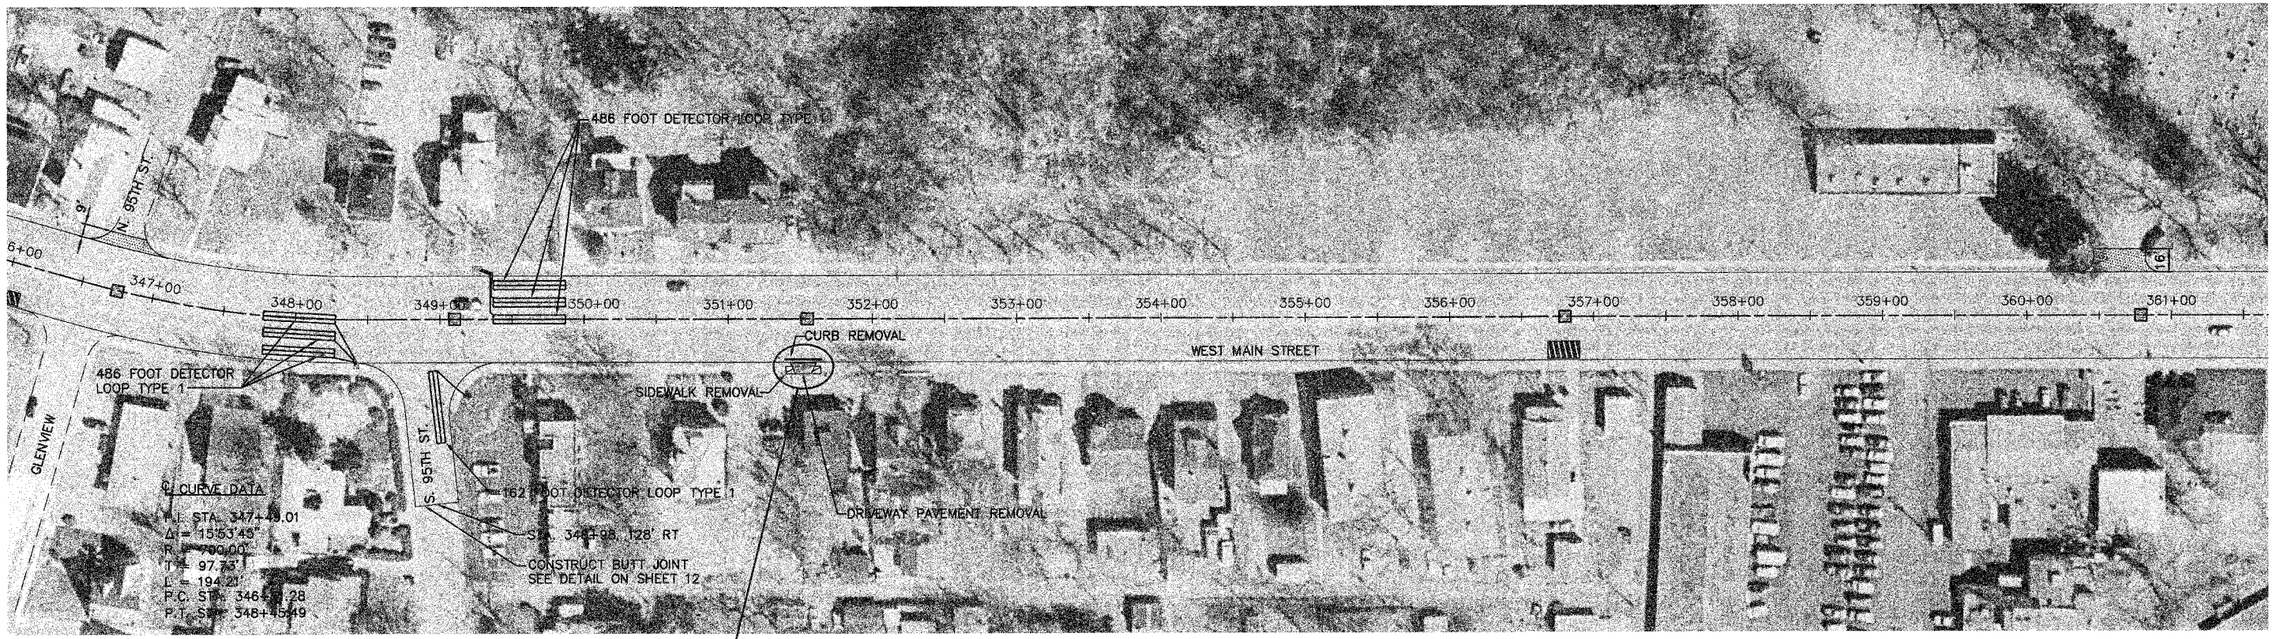

LEGEND

- SIDEWALK REMOVAL
- PAVEMENT REMOVAL
- PAVEMENT PATCHES--SEE SCHEDULE FOR TYPE AND CLASS
- BITUMINOUS SURFACE REMOVAL 1½" AND INCIDENTAL BITUMINOUS SURFACING
- CURB REMOVAL AND CONCRETE CURB, TYPE B
- MANHOLES TO BE ADJUSTED (SEE GENERAL NOTES)

(SEE SCHEDULES FOR LOCATIONS AND QUANTITIES.)

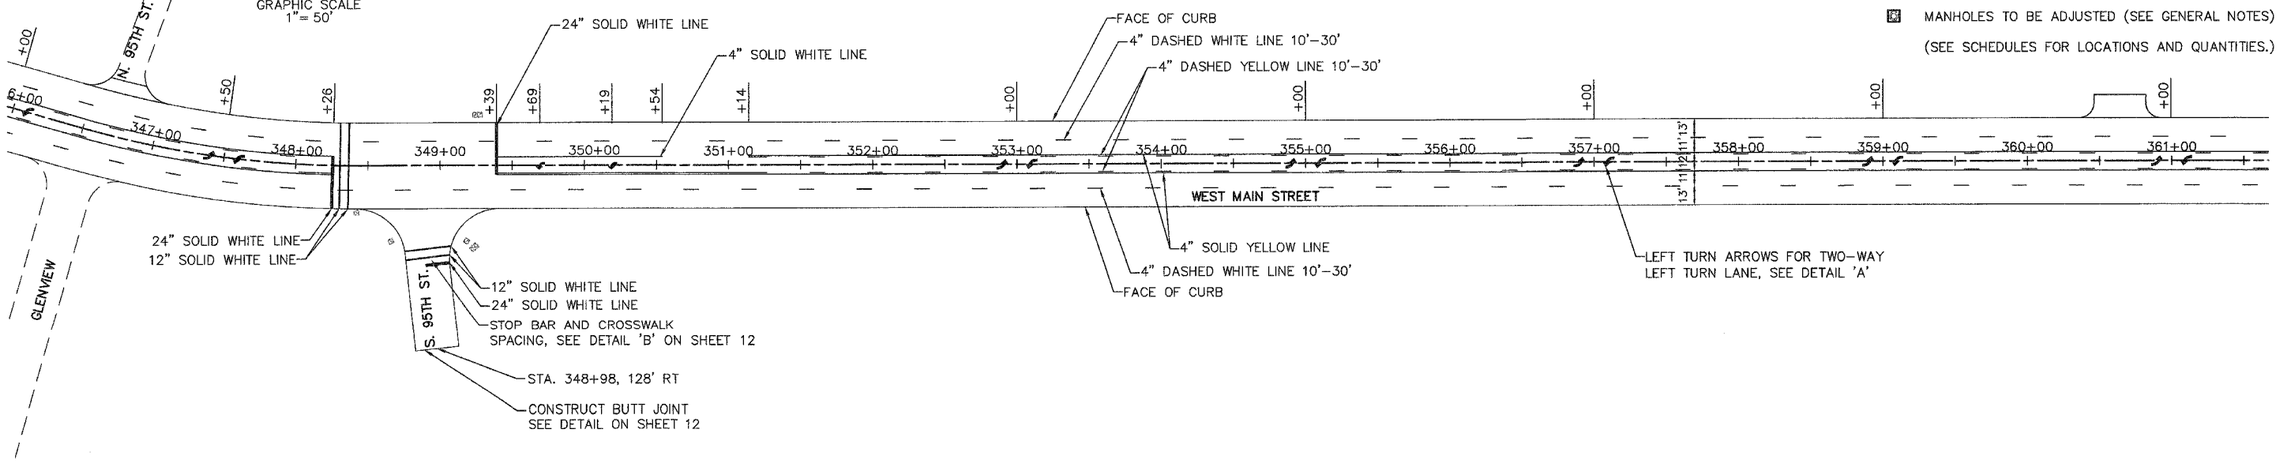

PAVEMENT MARKING PLAN