F.A.I. RTE.	SECTION	COUNTY	TOTAL SHEETS	SHEET NO.
94/90	*	COOK	556	54
STA.		TO STA.		
FED. ROAD DIST. NO.	ILLINOIS	FED. AID PROJECT		

62300 * (1818, ETC. 2324.6-1P)R-8

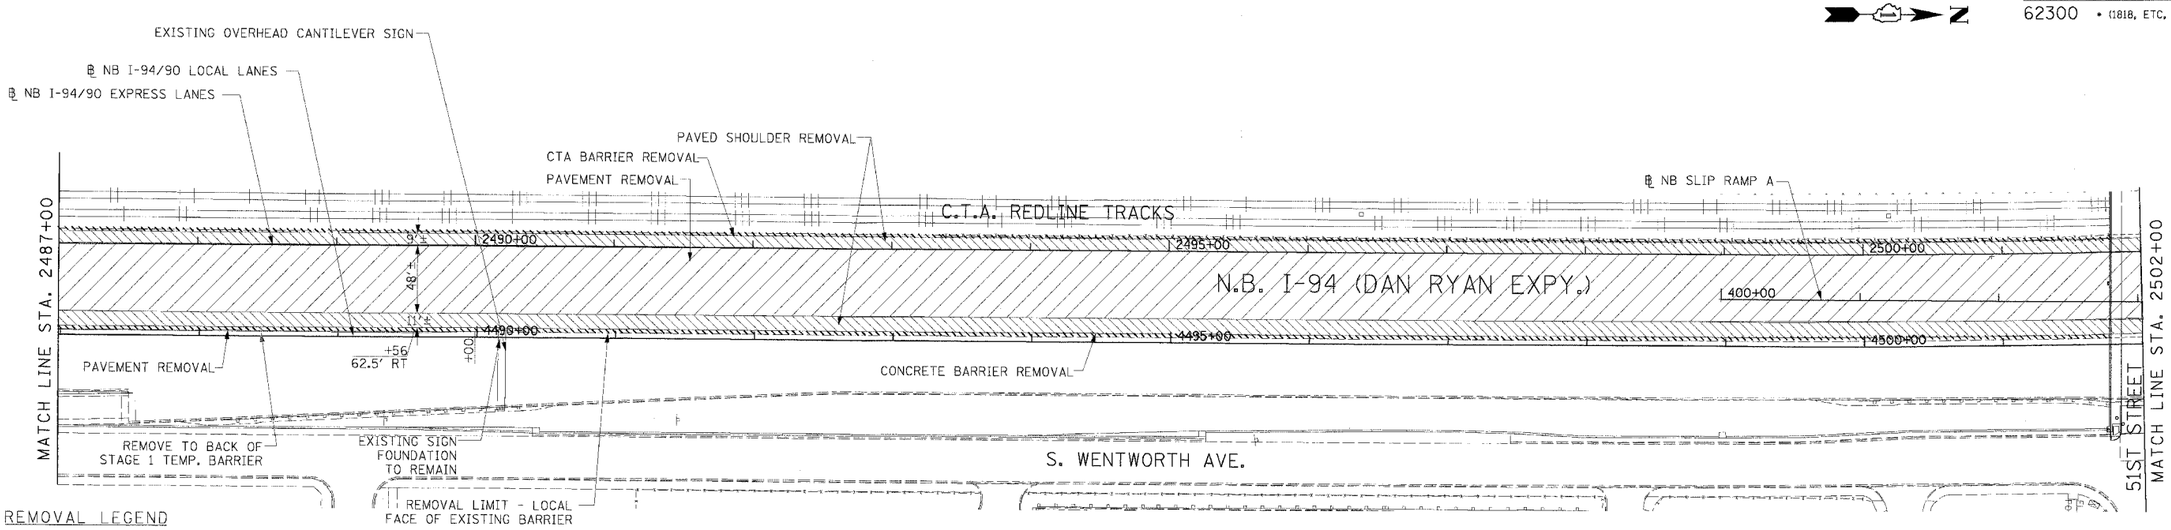

REMOVAL LEGEND

- PAVEMENT REMOVAL
- PAVED SHOULDER REMOVAL
- COMBINATION CURB AND GUTTER REMOVAL
- CONCRETE BARRIER OR GUARD RAIL REMOVAL

NOTE:

1. THE LOCATION OF PAVEMENT CONSTRUCTED IN PREVIOUS CONTRACTS IS BASED OFF OF CONTRACT PLAN DRAWINGS. THE CONTRACTOR MUST VERIFY LIMITS OF PREVIOUS CONSTRUCTION IN THE FIELD.

EXISTING CONDITIONS & REMOVALS

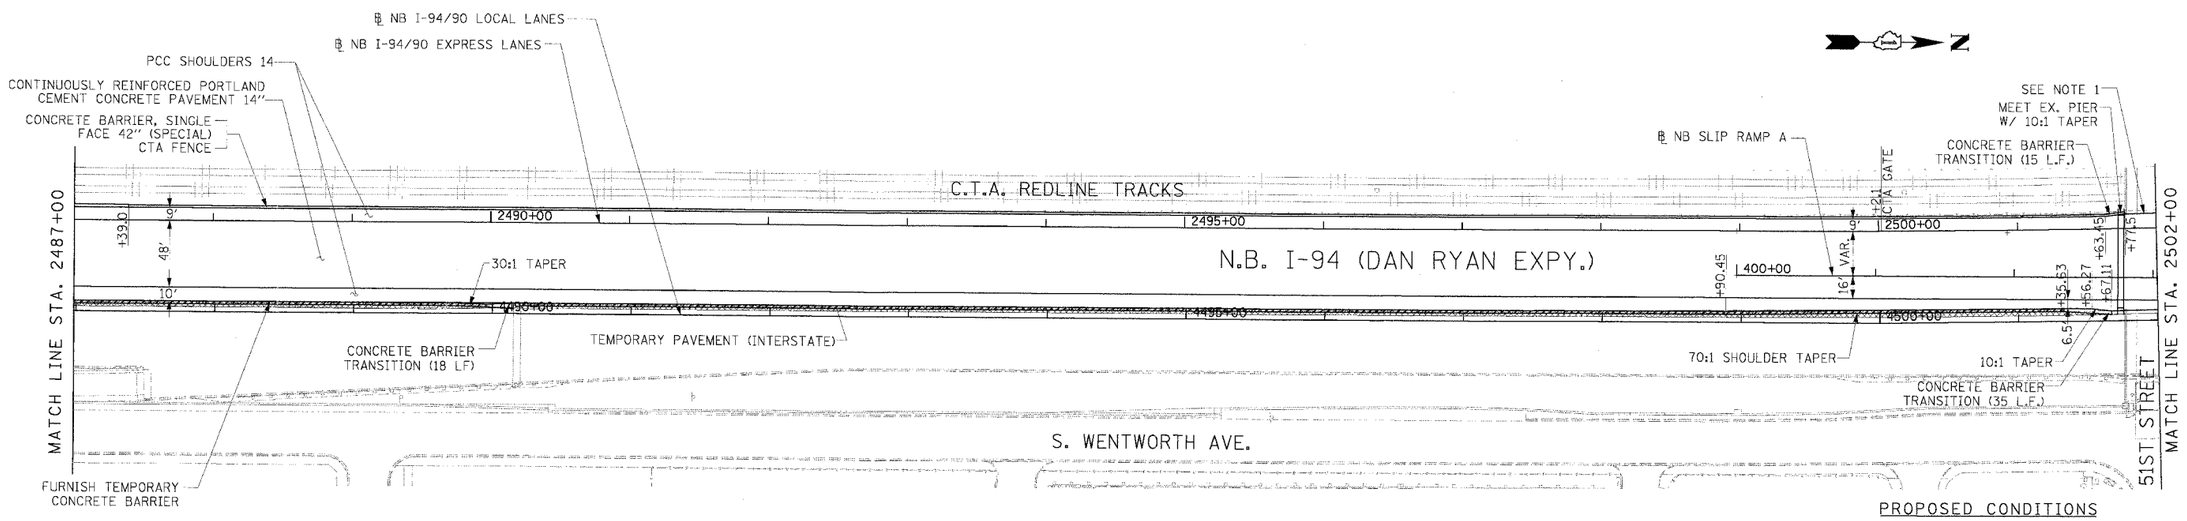

PROPOSED CONDITIONS

RDY-9

STATIONING

+**.** STATION PROVIDED FROM THE ℄ I-90/94 EXPRESS LANES

(+**.**) STATION PROVIDED FROM THE ℄ I-90/94 LOCAL LANES

[+**.**] STATION PROVIDED FROM THE SLIP RAMP ℄

LEGEND

- TEMPORARY PAVEMENT (INTERSTATE)/TEMPORARY SHOULDER
- TEMPORARY CONCRETE BARRIER

NOTE:

1. BRIDGE OVER EXPRESS LANES OMITTED FOR CLARITY.

Edwards AND Kelcey
ONE NORTH FRANKLIN
CHICAGO, IL 60606
PHONE: (312) 251-3000
FAX: (312) 251-3015
WEB: WWW.EKCORP.COM

REVISIONS	
NAME	DATE

ILLINOIS DEPARTMENT OF TRANSPORTATION

F.A.I. 94/90 (DAN RYAN EXPRESSWAY)
31ST STREET TO 71ST STREET
NB EXPRESS LANE RECONSTRUCTION
EXISTING AND PROPOSED PLAN
NORTHBOUND STA. 2487+00 TO STA. 2502+00

SCALE: 1"=50' (0' 50' 100')

DATE: 7/7/05

DRAWN BY: TAI

CHECKED BY: PJM

P:\03001035\Con 1&15\CADD\1A\g1400996.dgn
06/24/2005 10:55:55 AM