F.A. RTE.	SECTION	COUNTY	TOTAL SHEETS	SHEET NO.
	(1516.1,1717 & 1818)-6	Cook	556	223
STA.		TO STA.		
FED. ROAD DIST. NO.		ILLINOIS	FED. AID PROJECT	

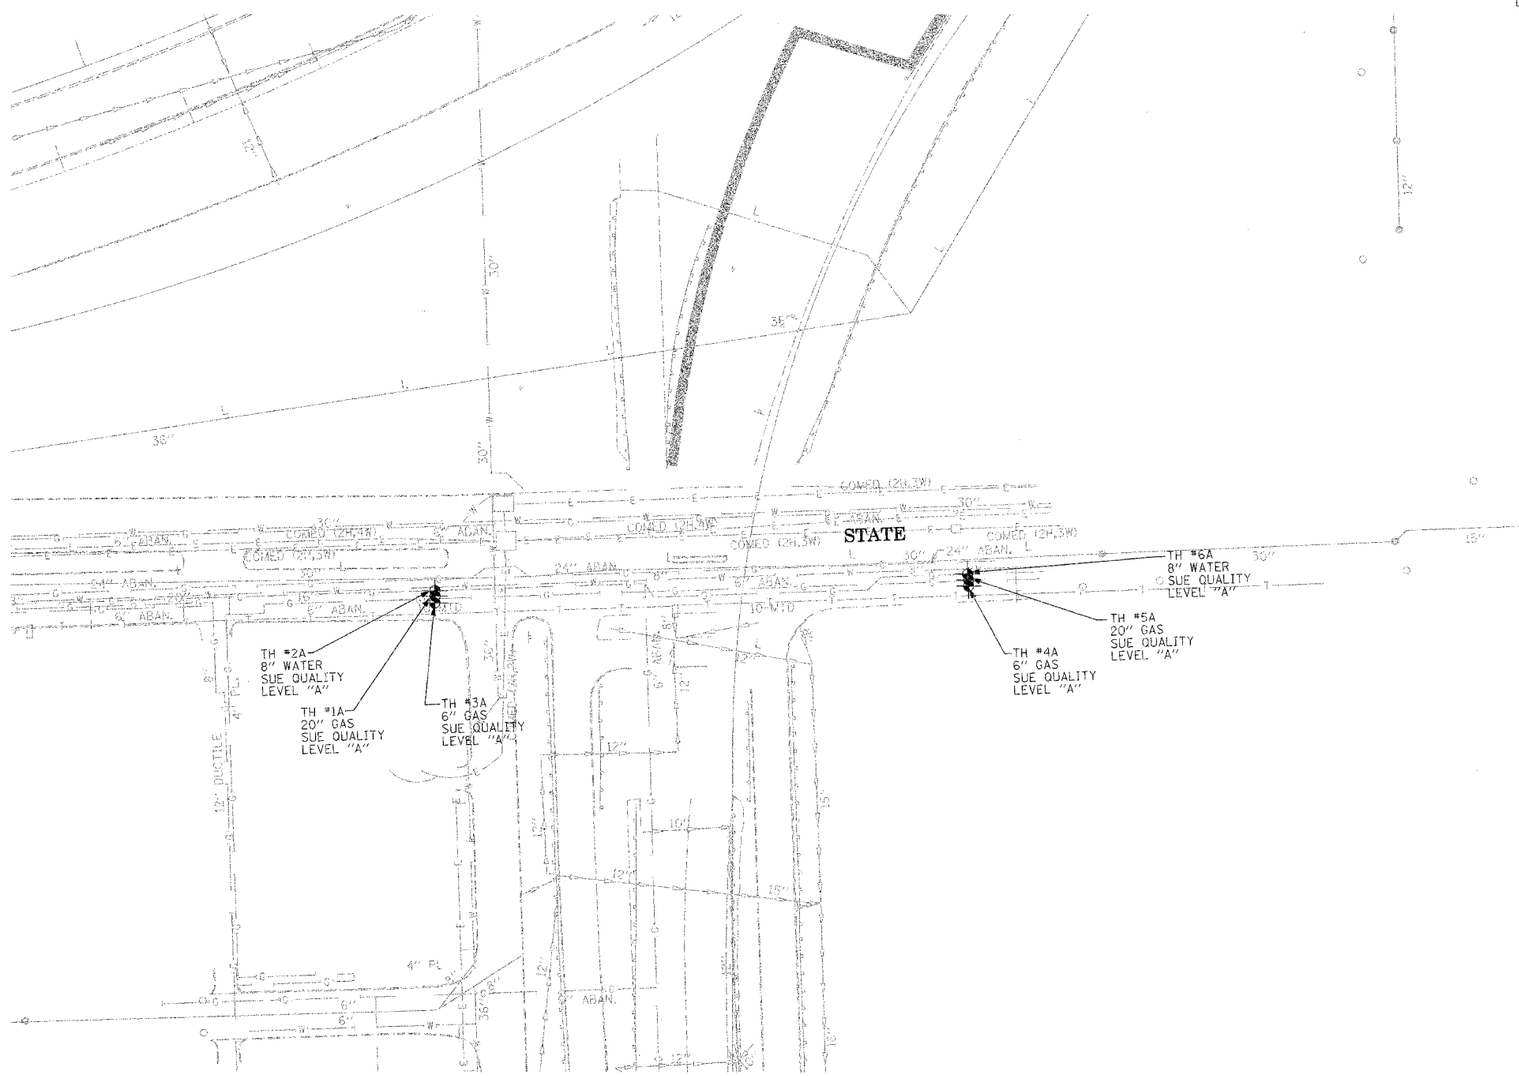

TBE GROUP, INC.

CIVIL ENGINEERING * TRANSPORTATION * ENVIRONMENTAL * PLANNING * UTILITY ENGINEERING-LOCATING

SOUTHERN REGION: FL,GA,SC,NC
NORTHERN REGION: IL,IN,MI,OH,MD,NJ,NY PA,VA,CANADA
WESTERN REGION: AZ,NV,NM,TX,CA,OR,UT,WA

IL09500164, 167, 168, 170, 171, 179, 180, 182, 204, 205, 206, 211, 212, 219, 221, 225, 226, 227, 228, 230, 232

TBE SUE PAGE NO: 20 of 36

Checked by: [illegible] 8-9-02

SUE Quality Level "A" : Test Holes
SUE Quality Level "B" : Designating

TS	TRAFFIC SIGNAL
SL	STREET LIGHT
COCE	CITY OF CHICAGO ELECTRIC
T	TELEPHONE
W	WATER
G	GAS
CTV	CABLE TELEVISION
FO	FIBER OPTIC
E	ELECTRIC
	TEST HOLE

Utilities shown on these plans as depicted in the legend have been investigated by TBE Group, Inc in accordance with SUE Industry Standards. All other information shown has been provided to TBE Group, Inc by others.

TBE could not locate buried utilities directly beneath the expressway due to traffic and safety issues.

205 W. WACKER DRIVE
SUITE 1020
CHICAGO, IL 60606
(312) 704-1970

REVISIONS	
NAME	DATE

ILLINOIS DEPARTMENT OF TRANSPORTATION

SUE Investigation of Underground Utilities

I-90/I-94 Dan Ryan Expressway from I-57. to 69th Street
Contract Number: 62590, 62592, 62594

SQL "B" DATE : 7/22/04

DRAWN BY : KLC
SCALE : 1" = 50'