F.A.I.	SECTION	COUNTY	TOTAL SHEETS	SHEET NO.
94/90	*	COOK	598	485
STA.		TO STA.		
FED. ROAD DIST. NO.	ILLINOIS	FED. AID PROJECT		

62302

*(1818, ETC. 2324.6-1P)R-9

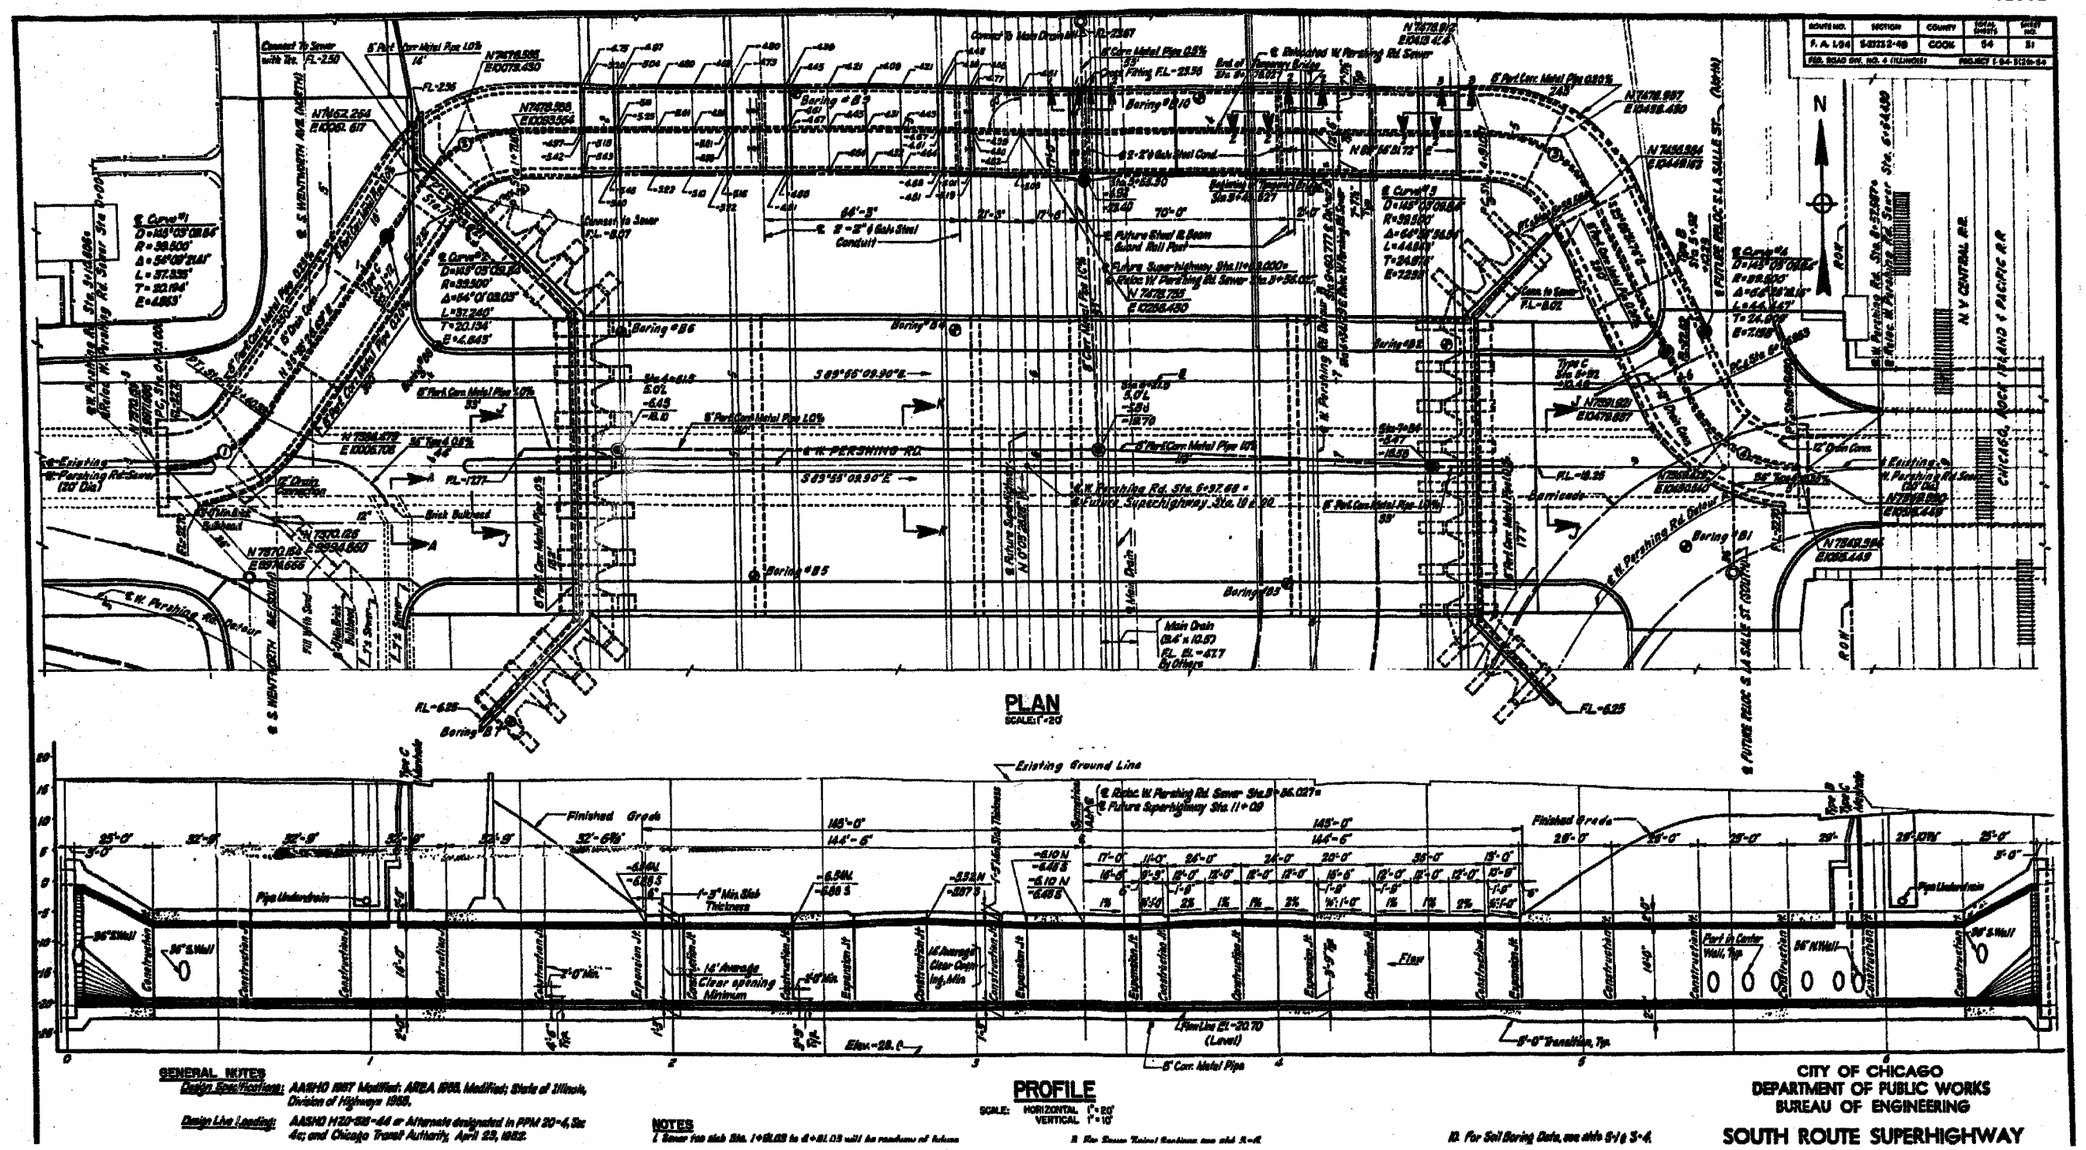

ROUTE NO.	SECTION	COUNTY	TOTAL SHEETS	SHEET NO.
F. A. 1/94	5-23.2-RB	COOK	54	51
FED. ROAD DIST. NO. 4 (ILLINOIS)		PROJECT I-94-3(26)-54		

GENERAL NOTES

Design Specifications: AASHO 1957 Modified; AREA 1955 Modified; State of Illinois, Division of Highways 1956.

Design Live Loading: AASHO H20-S16-44 or Alternate designated in PPM 20-4, Sec 4c; and Chicago Transit Authority, April 23, 1952.

NOTES

1. Sewer top slab Sta. 1+81.05 to 4+81.05 will be removed at future

2. For Sewer Relocation see sht. 2-A

10. For Soil Boring Data, see sht. 5-1 & 5-4.

CITY OF CHICAGO
DEPARTMENT OF PUBLIC WORKS
BUREAU OF ENGINEERING

SOUTH ROUTE SUPERHIGHWAY

SHEET CUL-11 OF CUL-14

FOR INFORMATION ONLY

REVISIONS	
NAME	DATE

ILLINOIS DEPARTMENT OF TRANSPORTATION

F.A.I. 94/90 (DAN RYAN EXPRESSWAY)
31ST STREET TO 71ST STREET
SB EXPRESS LANE RECONSTRUCTION
MWRD CULVERT, N. OF 39TH ST.,
COOK COUNTY, S.N. 016-2625
EXISTING PLAN AND ELEVATION

SCALE: NTS — DRAWN BY: BDC

DATE: 07/07/05 — CHECKED BY: BLU

BOWMAN, BARRETT & ASSOCIATES INC.
CONSULTING ENGINEERS
Chicago, Illinois
312.228.0100
www.bbandainc.com

n:\660\cadd\Culvert\5660_5_P10.dgn

6/24/2005 12:20:45 PM