PROFILE		BY	DATE
NOTE BOOK NO.	SURVEYED		
	PLOTTED		
	GRADES CHECKED		
	B.M. NOTED		
	STRUCTURE NOTATIONS CHKD		

Edwards AND Kelcey
ONE NORTH FRANKLIN
CHICAGO, IL 60606
PHONE: (312) 251-3000
FAX: (312) 251-3015
WEB: WWW.EKCORP.COM

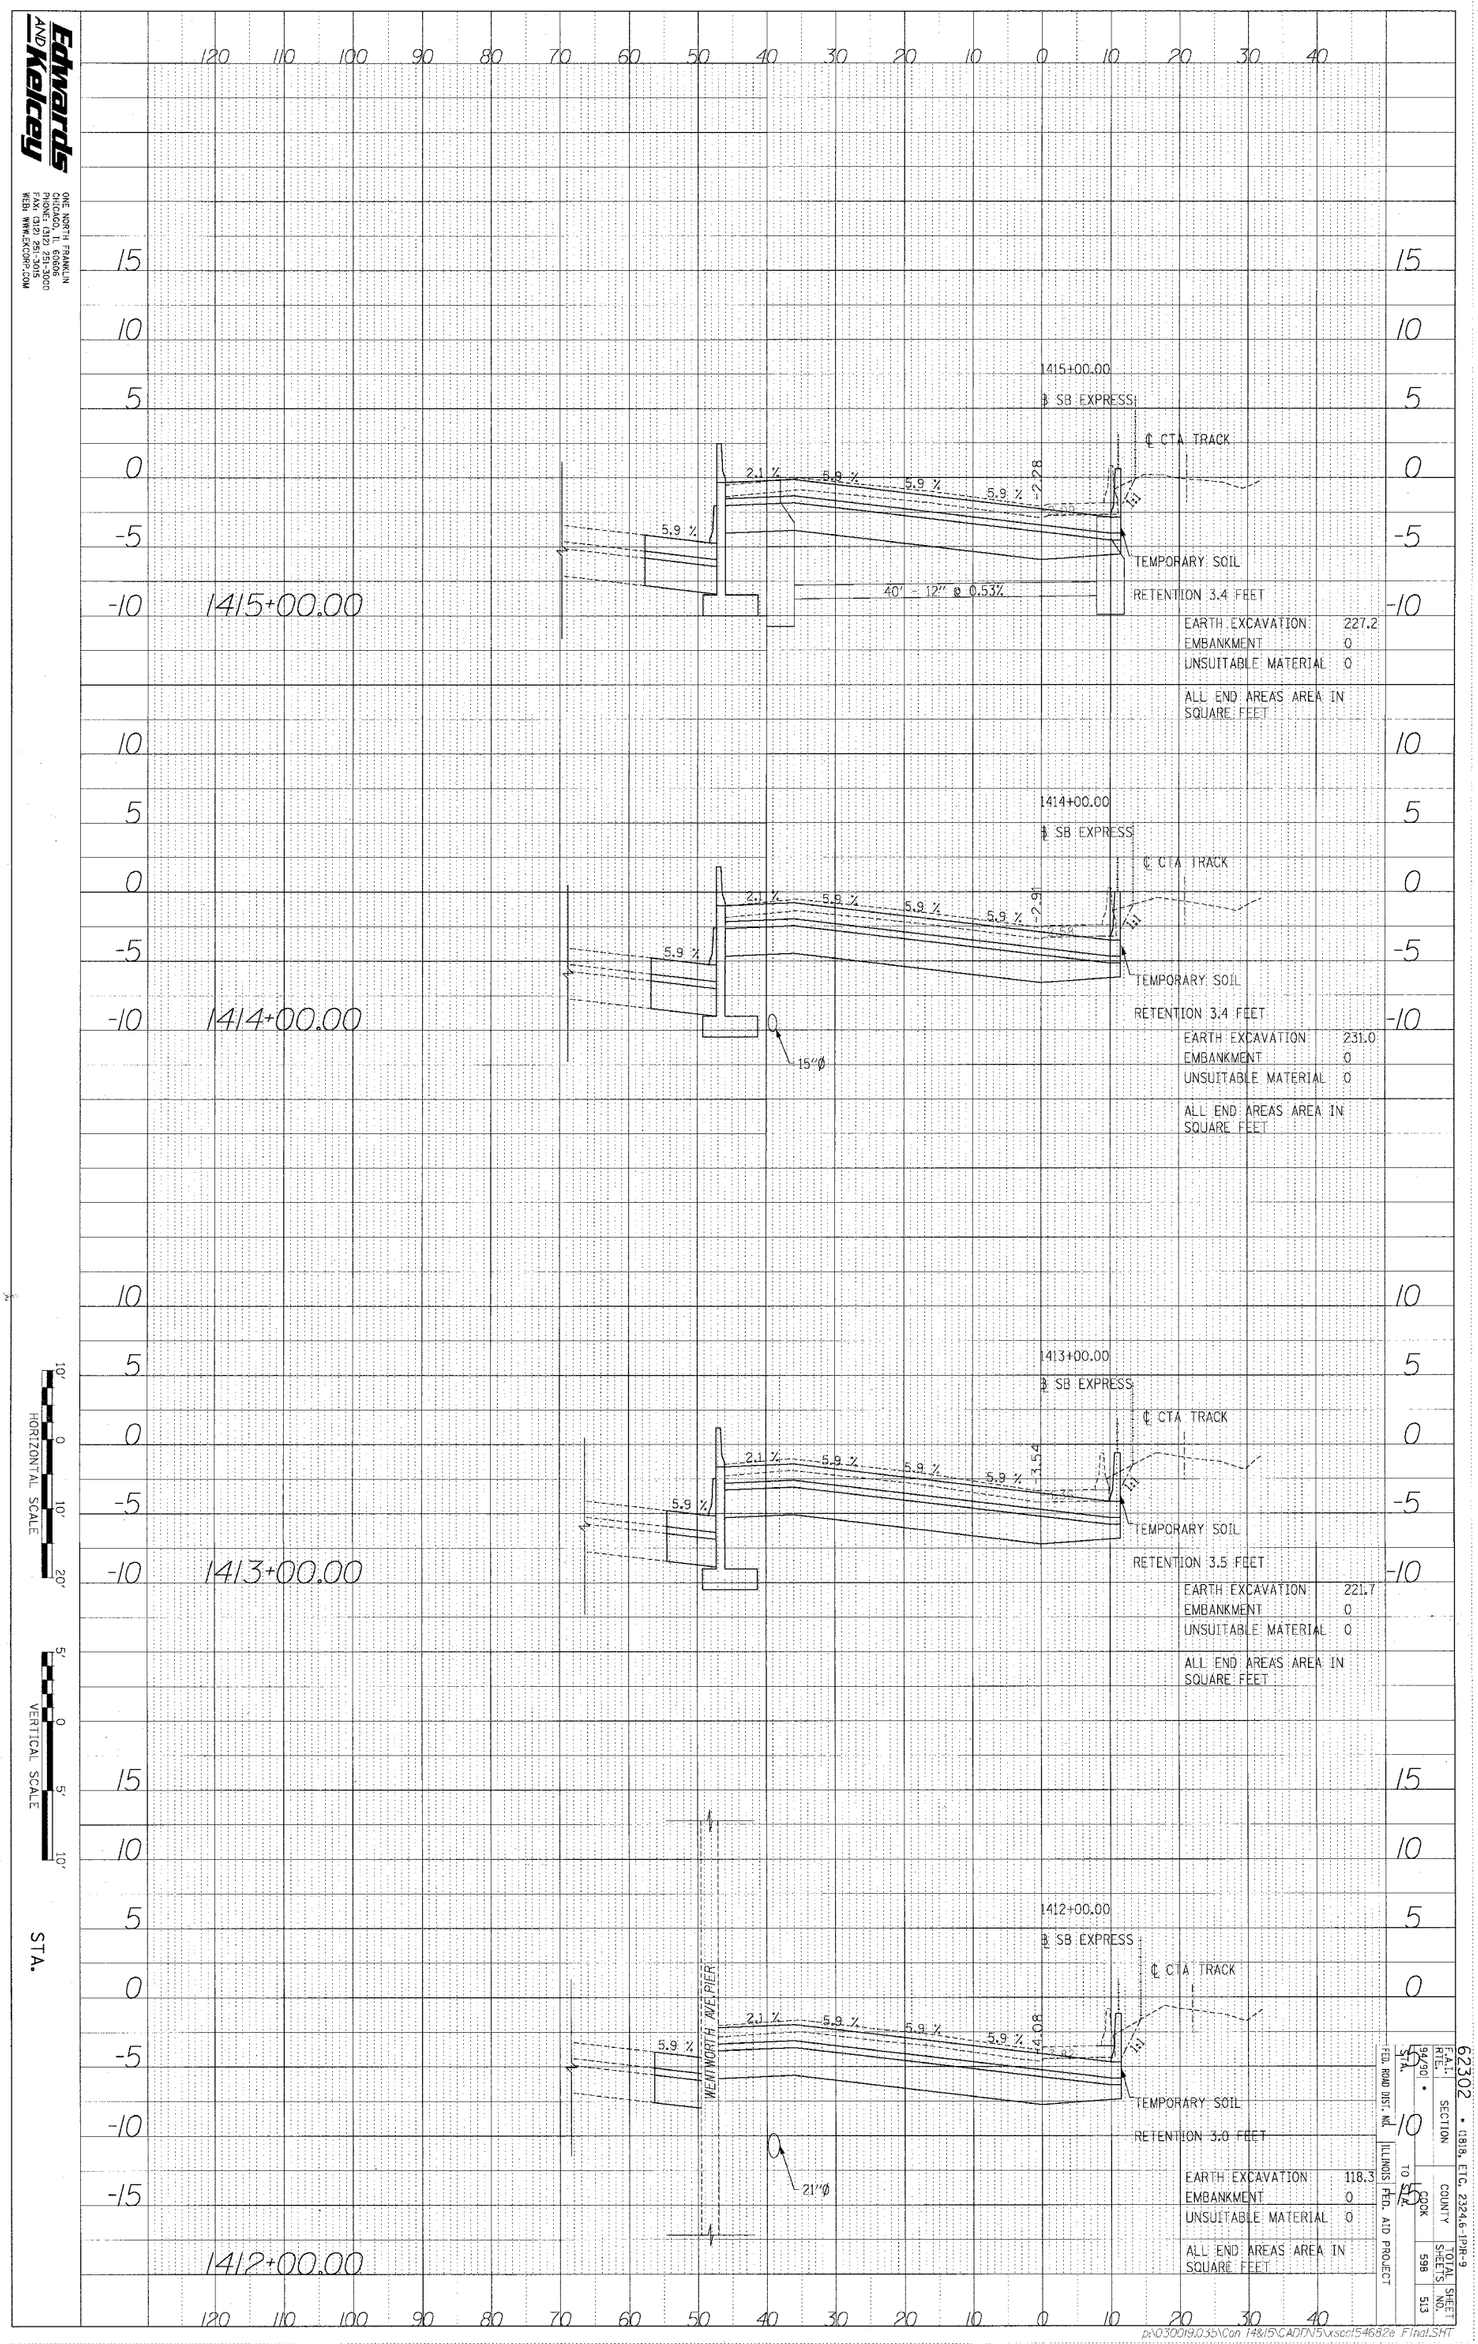

62302 • (1818, ETC. 2324.6-1PIR-9

F.A.I. RTE.	SECTION	COUNTY	TOTAL SHEETS	SHEET NO.
94/90 • STA.		COOK	598	513
FED. ROAD DIST. NO.	ILLINOIS	FED. AID PROJECT		

p:\030019.035\Con 14&15\CADD\5\xscc154682e Final.SHT