PROFILE	SURVEYED	BY	DATE
	PLOTTED		
NOTE BOOK	GRADES CHECKED		
NO.	BJM. NOTED		
	STRUCTURE NOTATIONS CHKD		

Edwards AND Kelcey
ONE NORTH TRANON
CHICAGO, IL 60606
PHONE: (312) 251-3000
FAX: (312) 251-3015
WEB: WWW.EDWARDSKELCEY.COM

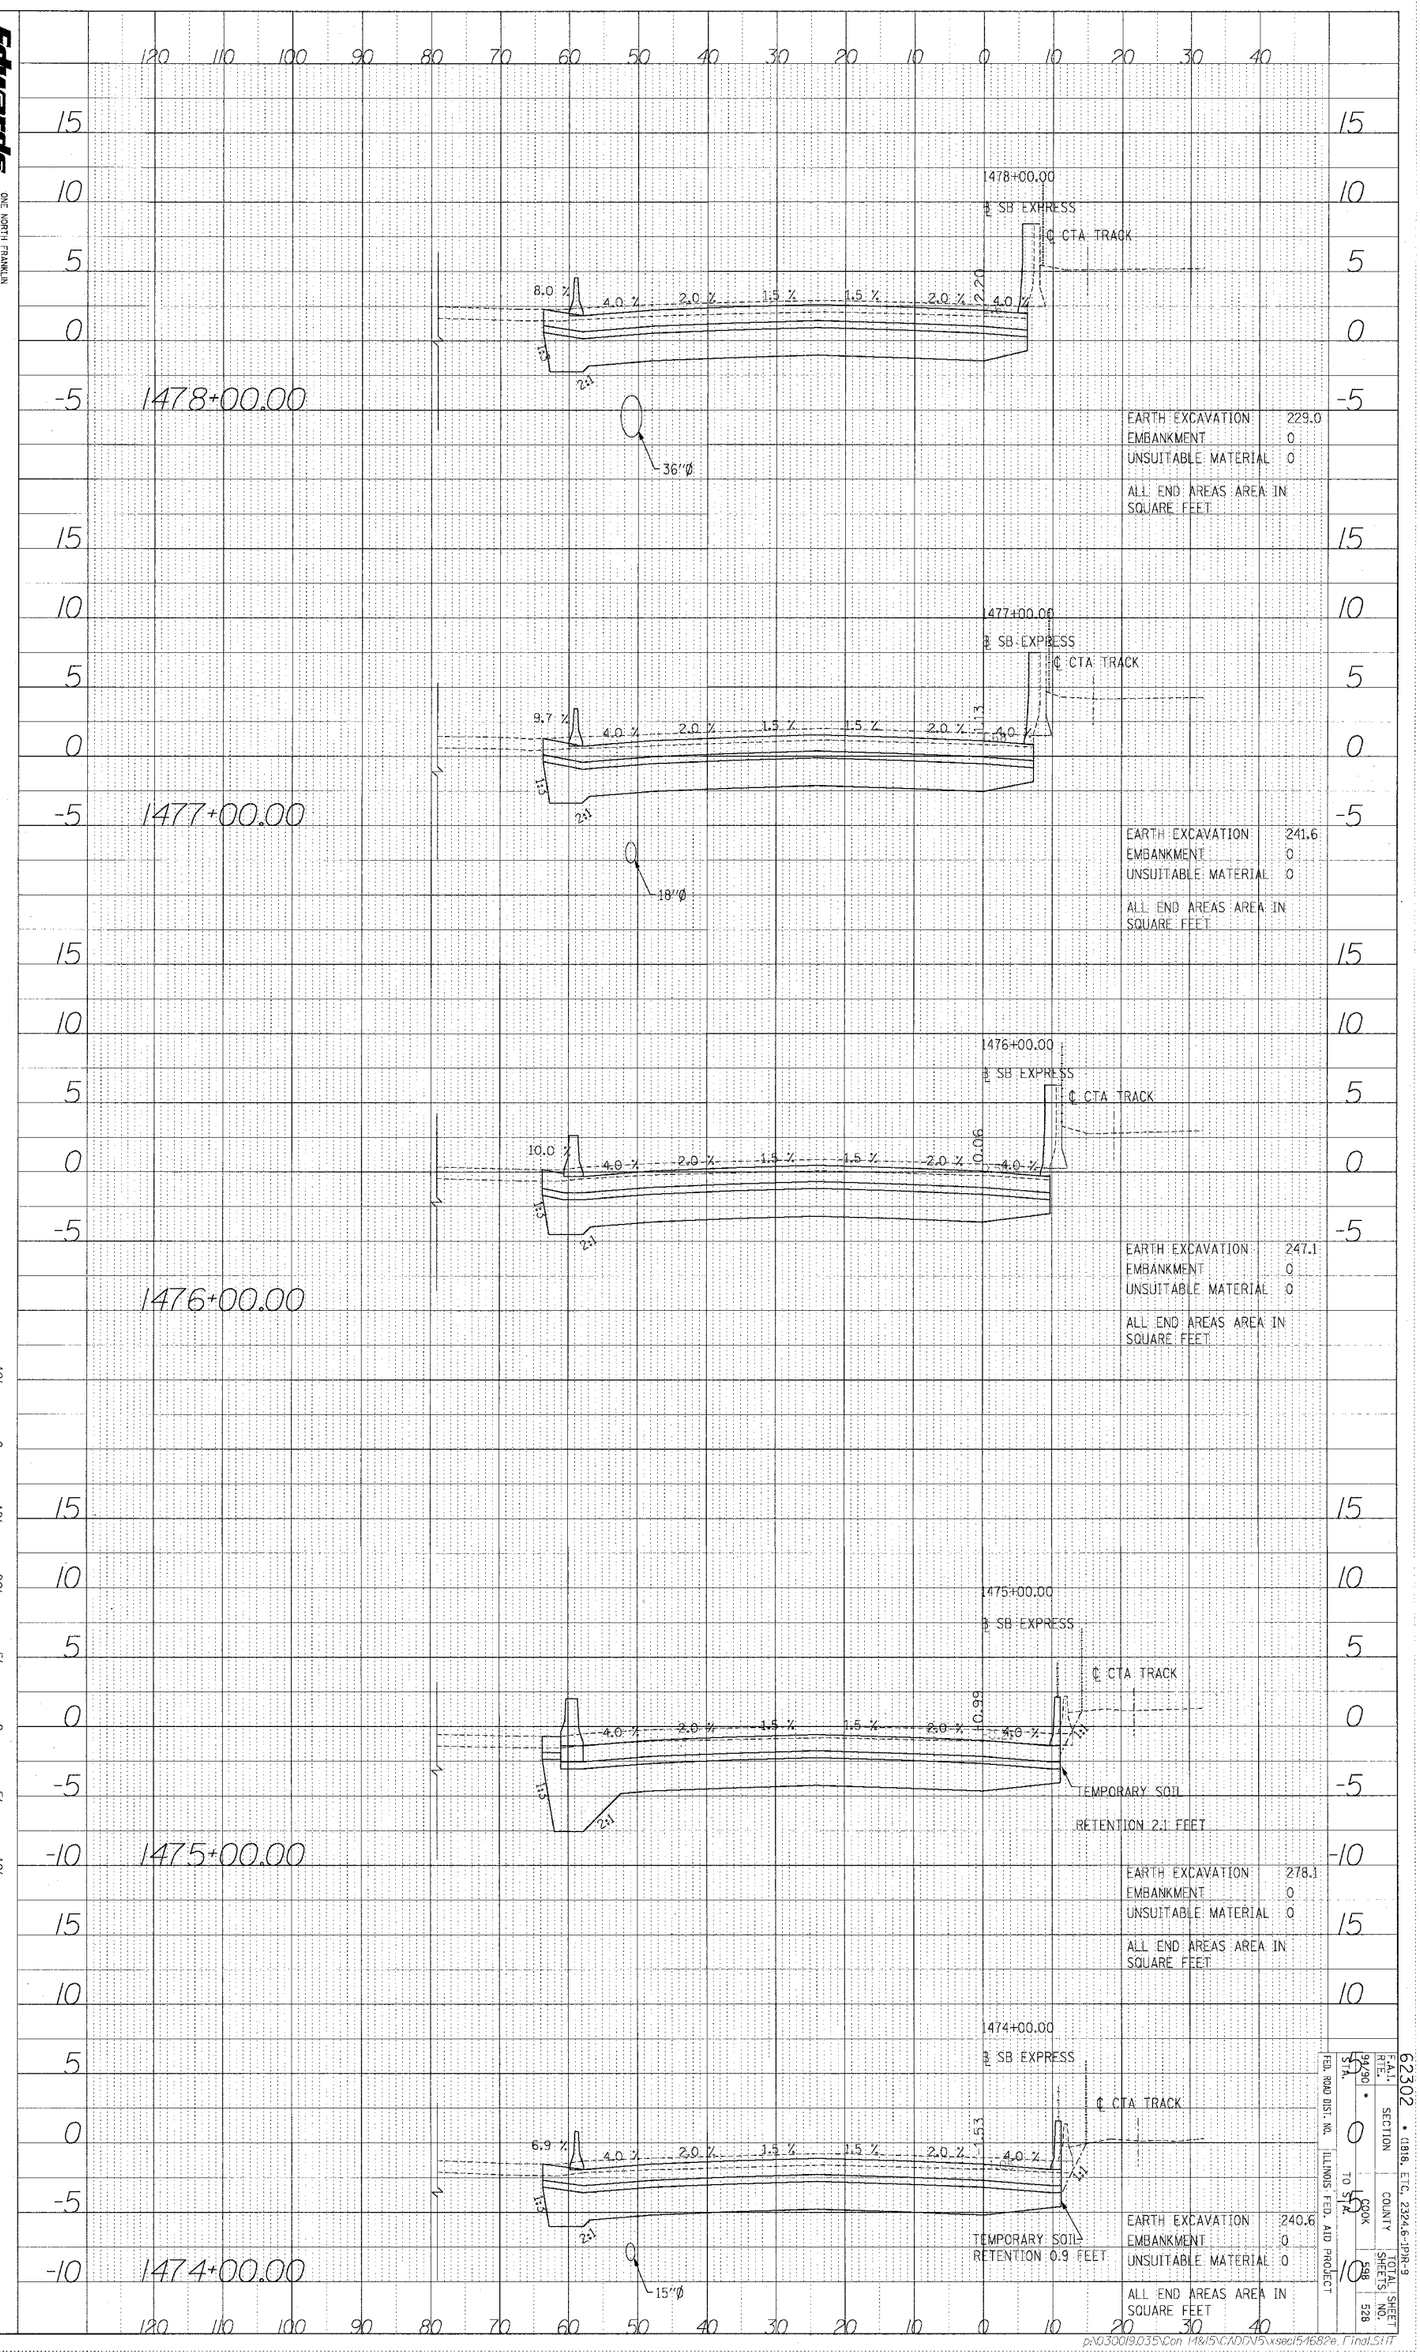

FED. ROAD DIST. NO.	ILLINOIS FED. AID PROJECT
RTE. 94/90	SECTION 62302 • 1818, ETC. 2324-6-PM-9
STA.	COUNTY COOK
TO STA.	SHEETS 528 / 528
	SHEET NO.