62302 • (1818, ETC. 2324.6-1P)R-9

F.A.I. RTE.	SECTION	COUNTY	TOTAL SHEETS	SHEET NO.
94/90 •		COOK	598	575

STA. 160 TO STA.

FED. ROAD DIST. NO. | ILLINOIS FED. AID PROJECT

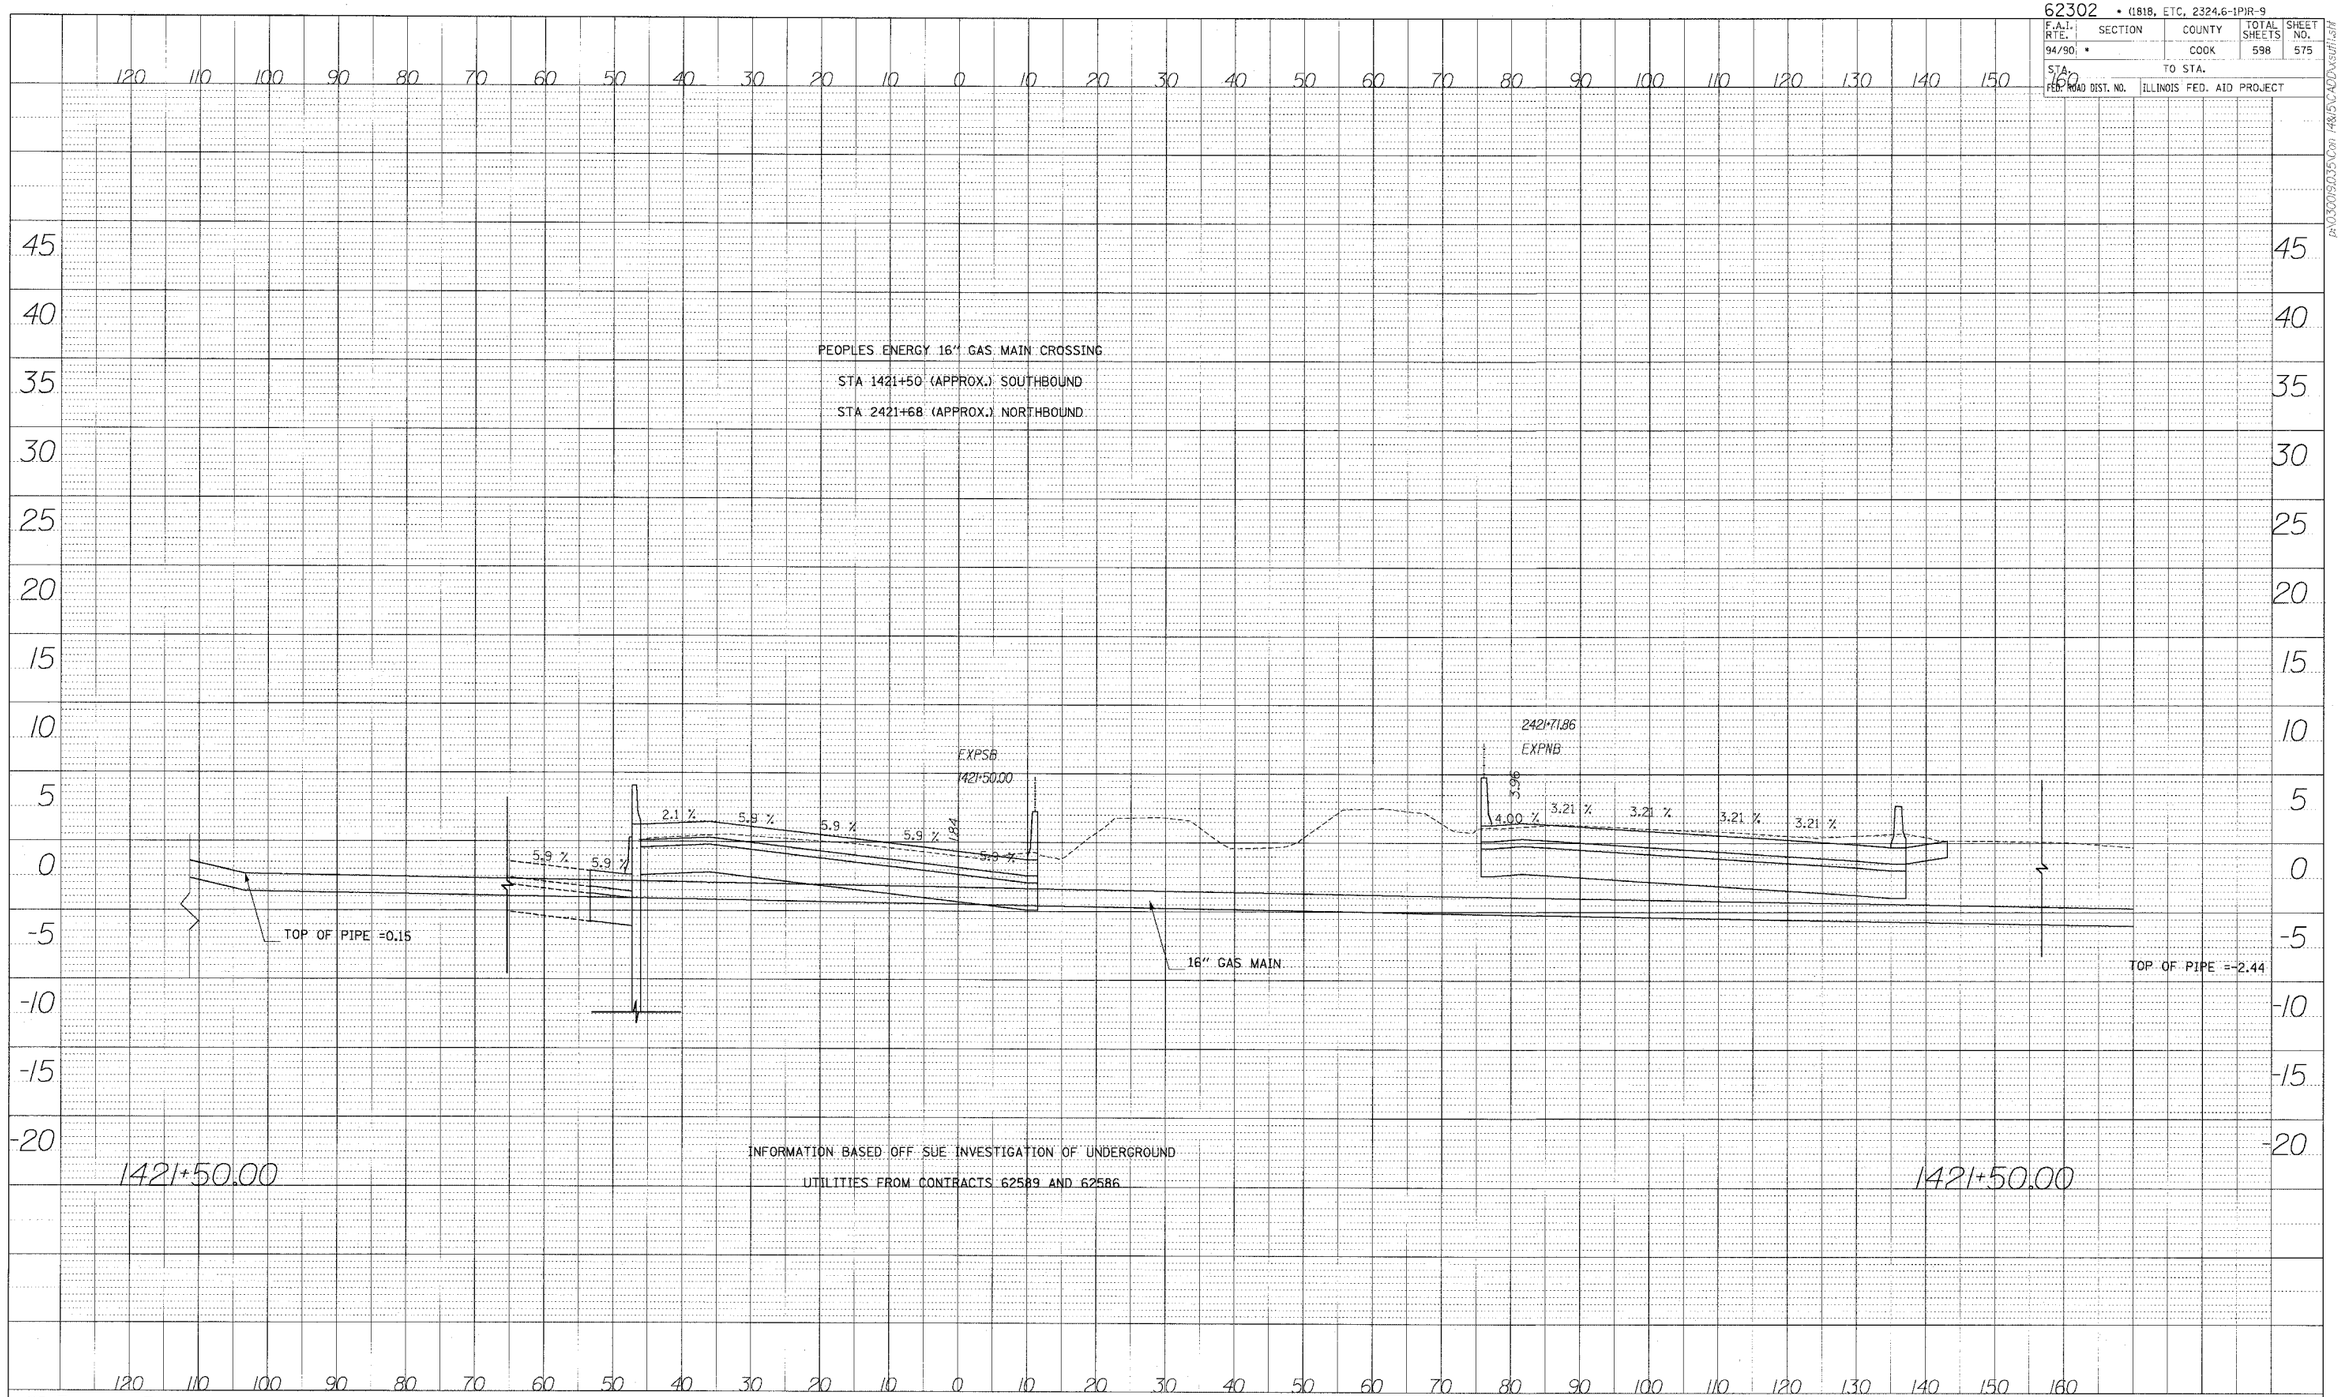

PROFILE
SURVEYED
PLOTTED
ALIGNMENT (HORIZ/VERT)
DATUM NOTED
STRUCTURE NOTATIONS CHKD
NOTE BOOK
NO.
BY
DATE

Edwards AND Kelcey
ONE NORTH FRANKLIN
CHICAGO, IL 60606
PHONE: (312) 251-3000
FAX: (312) 251-3015
WEB: WWW.EKCORP.COM

HORIZONTAL SCALE 10' 0 10' 20'

VERTICAL SCALE 5' 0 5' 10'

STA.

n:\03009\035\Con 14&15\CADD\xcuti.dgn