STATE OF ILLINOIS
DEPARTMENT OF TRANSPORTATION

ROUTE NO.	SECTION	COUNTY	TOTAL SHEETS	SHEET NO.
FAP 305	*	Cook	72	64
FED. ROAD DIST. NO. 7		ILLINOIS	FED. AID PROJECT-	

SHEET NO. 6
14 SHEETS

Contract No. 62853 *2004-108 BR

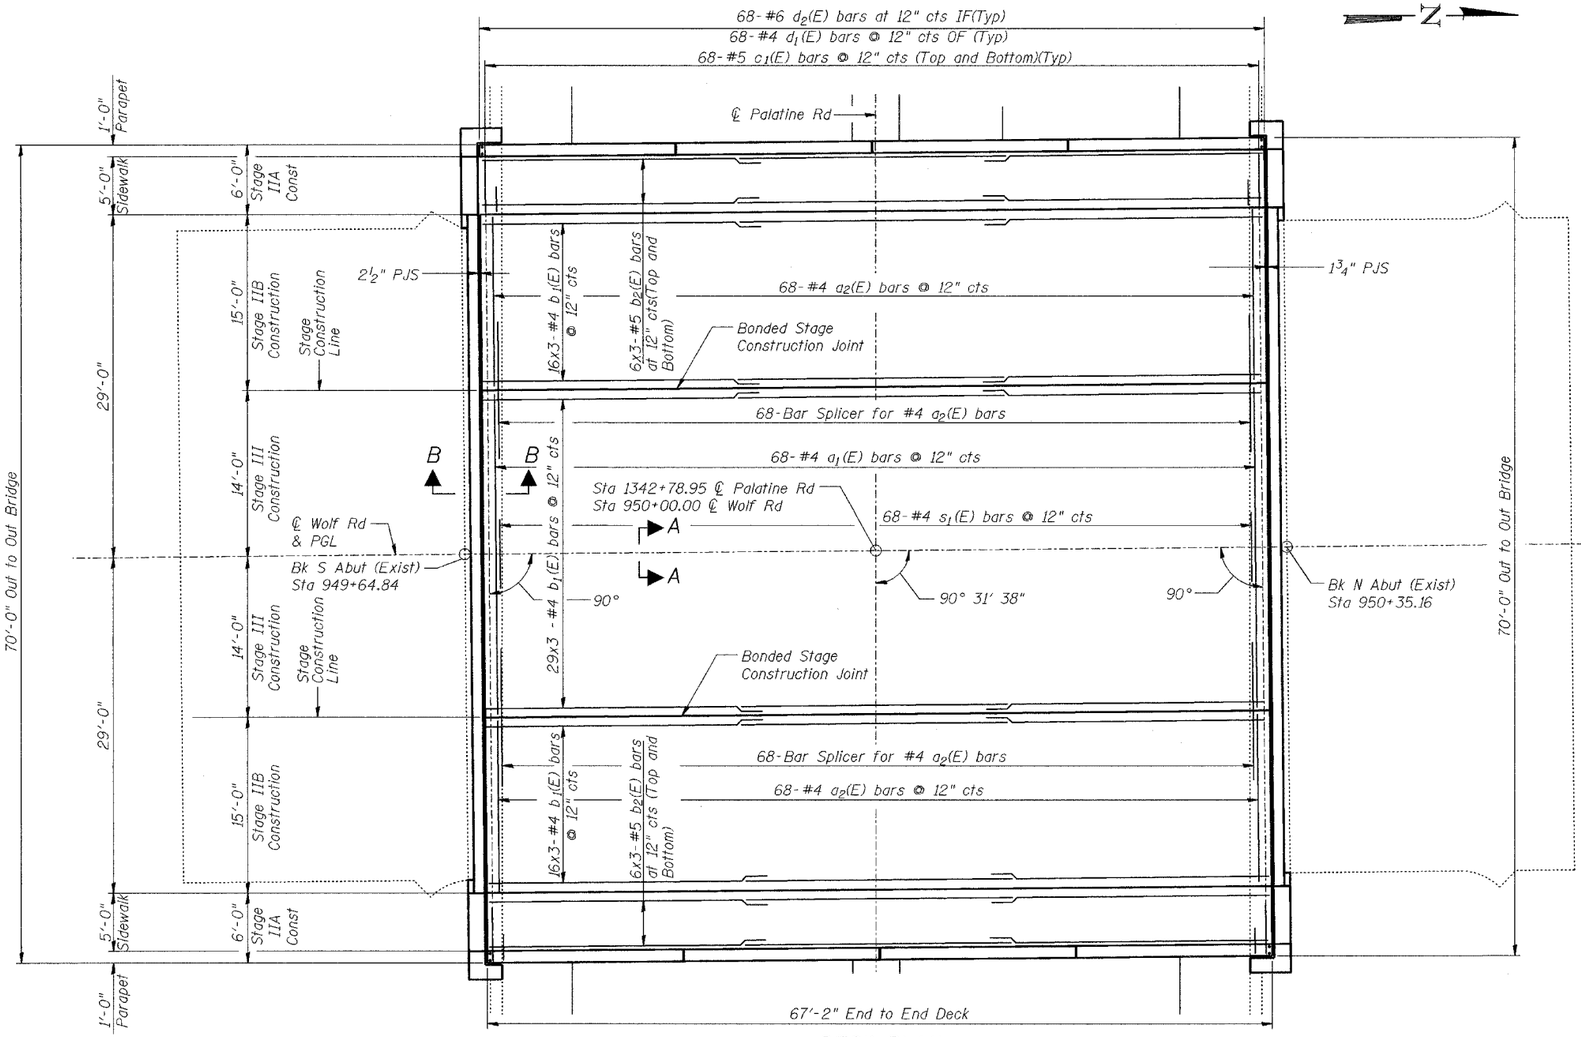

DECK PLAN

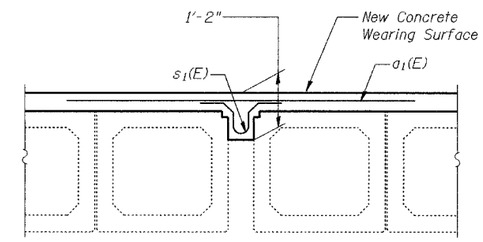

SECTION A-A
THROUGH LONGITUDINAL JOINT

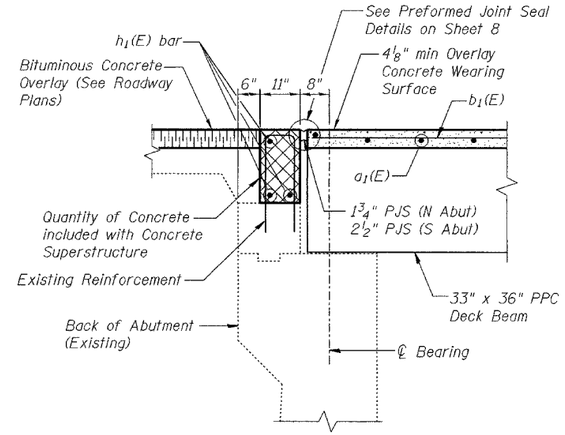

SECTION B-B

NOTES

1. Bars indicated thus: 30x3 - #4 etc indicates 30 lines of bars with 3 lengths per line.
2. EF = Each Face, OF = Outer Face, IF = Inner Face
3. For Parapet Elevation, Sidewalk Details and Bill of Material See Sheet 7.
4. See Electrical Plans for proposed conduit.

LAP LENGTHS

#4 - 1'-8"
#5 - 2'-2"

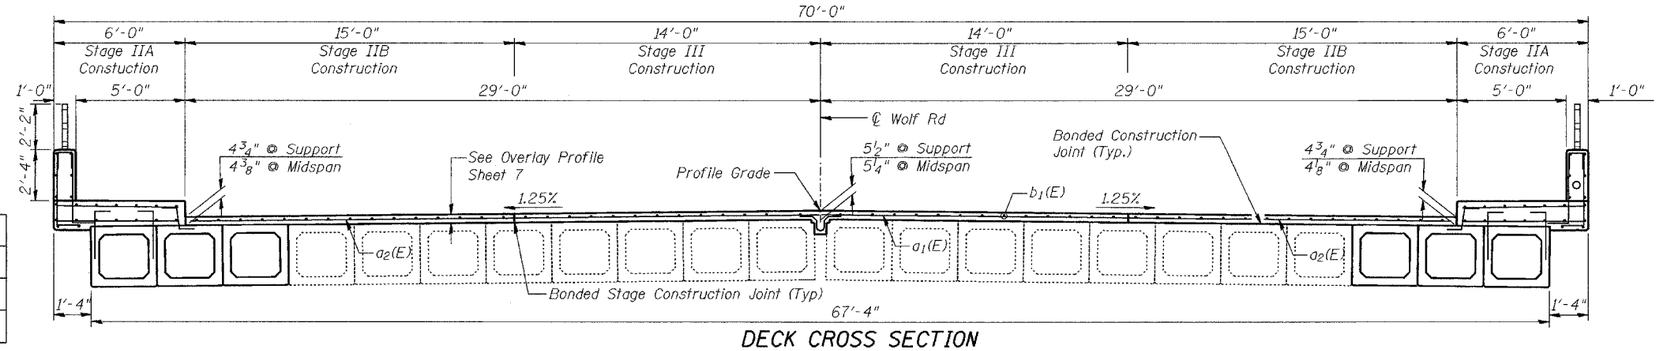

DECK CROSS SECTION
(Looking upstation)

DESIGNED	BPS
CHECKED	KFA
DRAWN	BPS
CHECKED	GSP

DECK PLAN AND CROSS SECTION
WOLF RD. OVER PALATINE RD.
F.A.P. RTE. 305 SECT. 2004-108 BR
COOK COUNTY
STATION 950+00.00
STRUCTURE NO. 016-0680

AMERICAN CONSULTING ENGINEERS
CONSULTING ENGINEERS & PLANNERS
CHICAGO, ILLINOIS