F.A.I. RTE.	SECTION	COUNTY	TOTAL SHEETS	SHEET NO.
94	*	COOK	39	35
STA. 2210+00.00	TO STA. 2356+00.00			
FED. ROAD DIST. NO.	ILLINOIS	FED. AID PROJECT		

* (1516.1, 1717 & 1818) I-5

62934

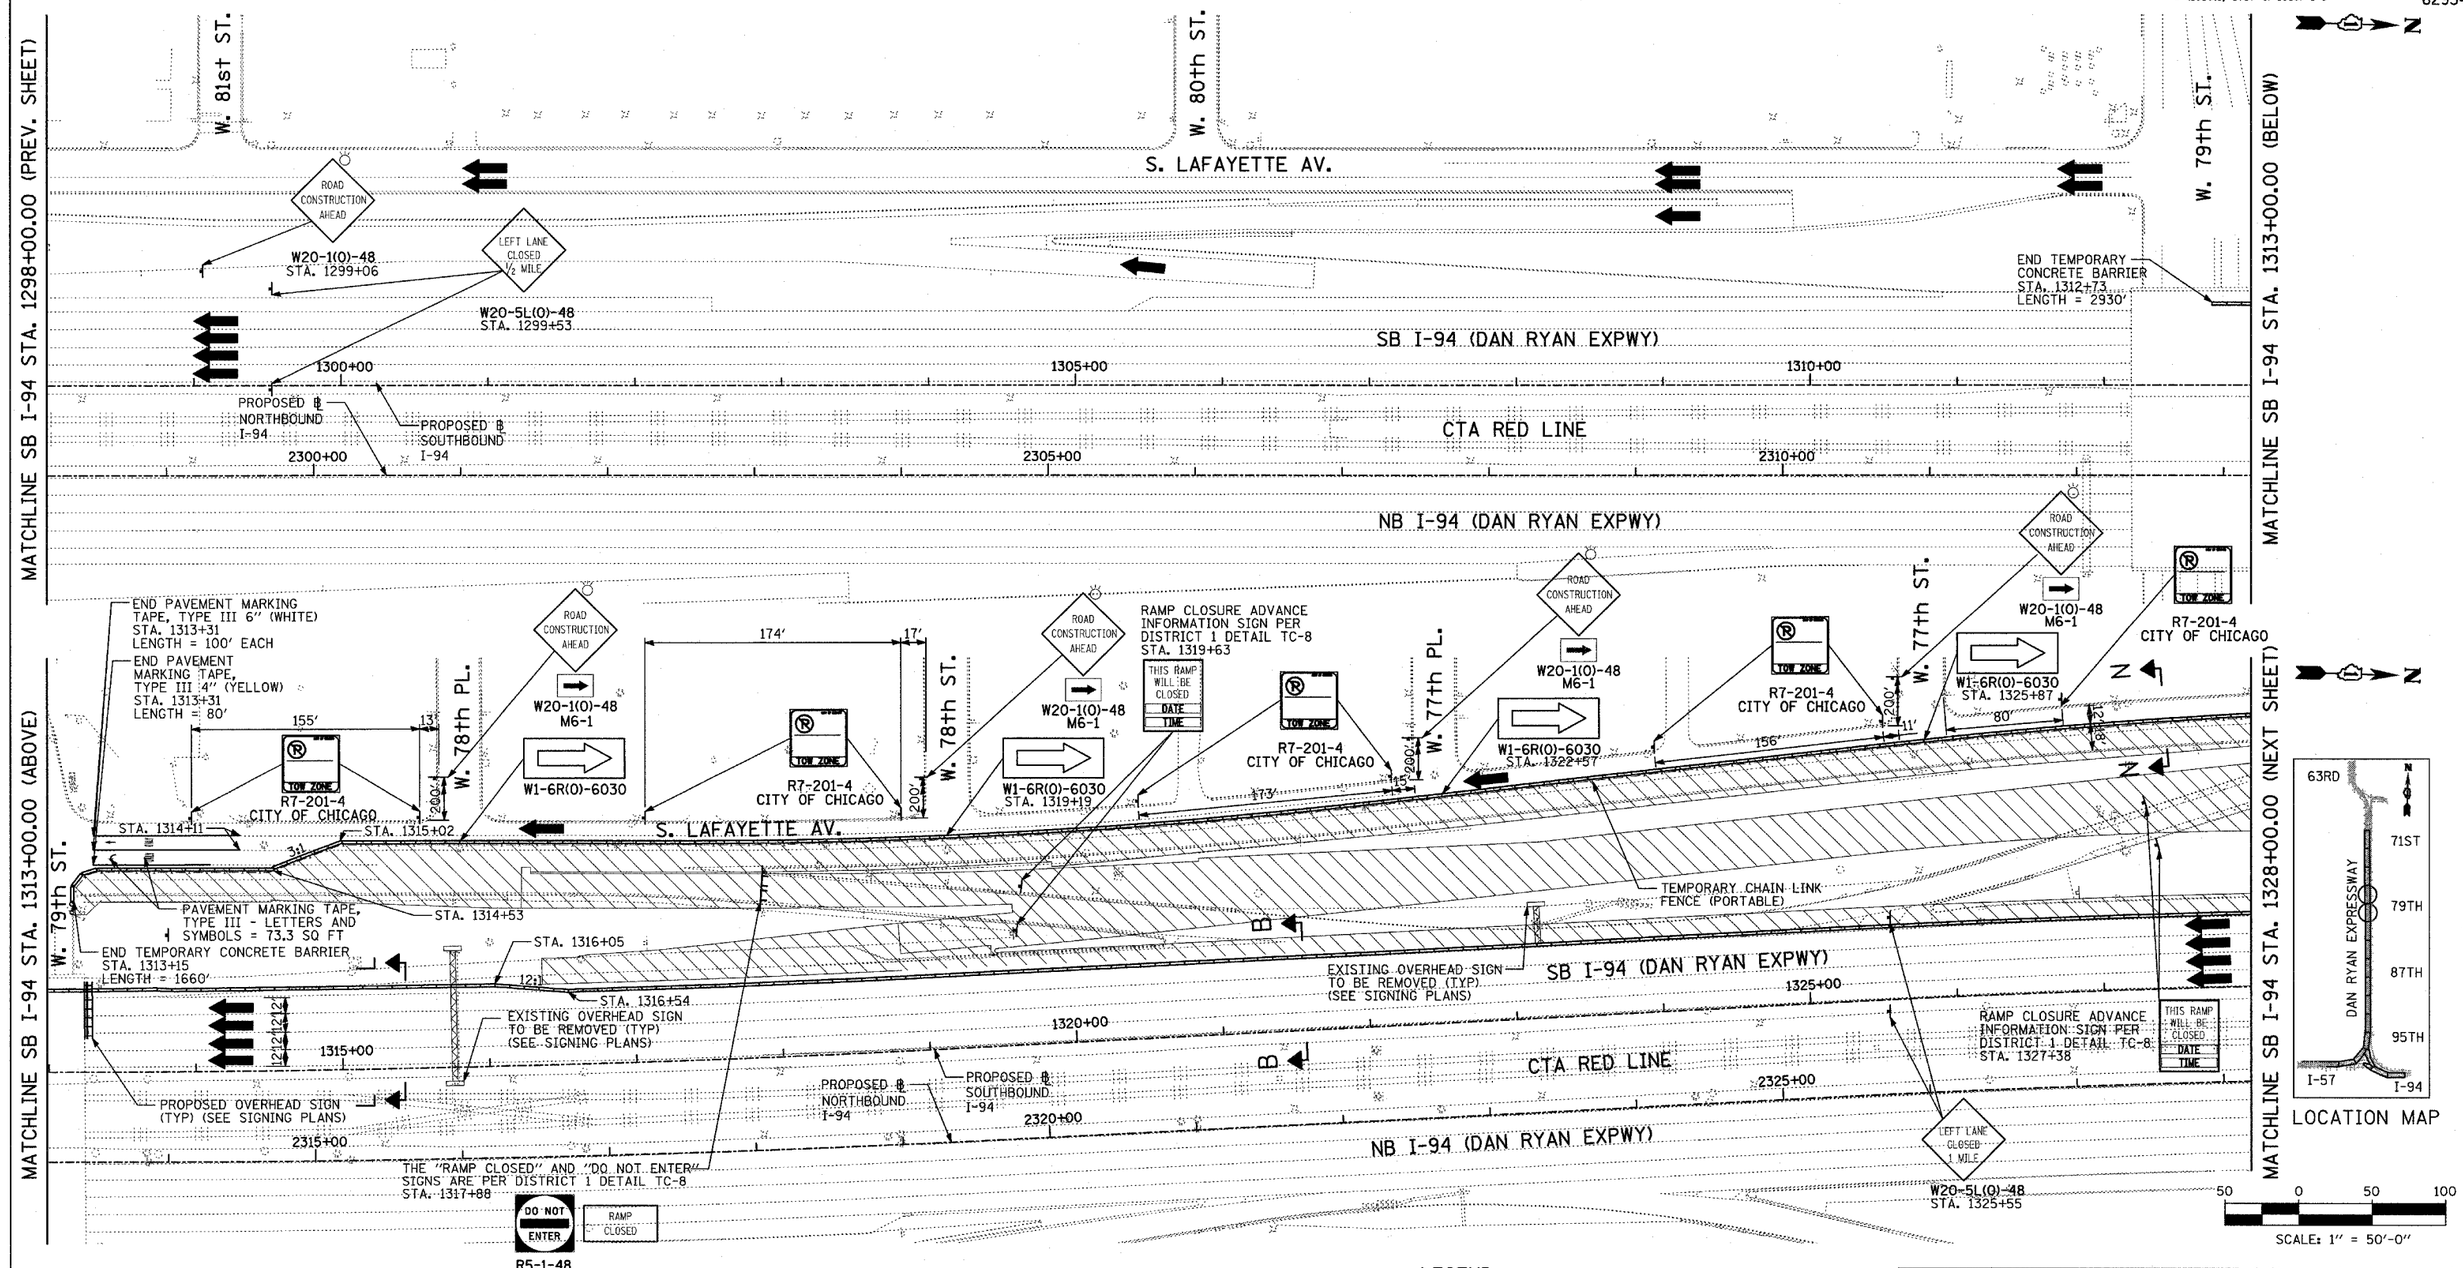

FOR INFORMATION ONLY

LEGEND:

- TEMPORARY CONCRETE BARRIER
- TRAFFIC LANE
- WORK ZONE
- BARRICADE, TYPE III
- DRUM WITH MONO-DIRECTIONAL STEADY BURNING LIGHT
- ARROW BOARD

TYLIN INTERNATIONAL

REVISIONS	
NAME	DATE
REVISED	04/15/05

ILLINOIS DEPARTMENT OF TRANSPORTATION

F.A.I. 94 (DAN RYAN EXPRESSWAY)

MAINTENANCE OF TRAFFIC PLAN

SB I-94 - STAGE 2

SB I-94 STA. 1298+00 TO 1328+00

CONTRACT #62695 (17B) - SHEET 2 OF 3

SCALE: 1"=50'-0" DRAWN BY: JPA, RTM

DATE: JULY 8, 2005 CHECKED BY: MAG, JPM

07/11/2005 12:38:18 PM