CONTRACT NO. 72118	F.A. RTE.	SECTION	COUNTY	TOTAL SHEETS	SHEET NO.
	*	**	MASON	86	63
	STA.		TO STA.		
	FED. ROAD DIST. NO.	ILLINOIS	FED. AID PROJECT		

* PARK ROADS
** SAND RIDGE STATE FOREST INTERNAL ROADS 2004

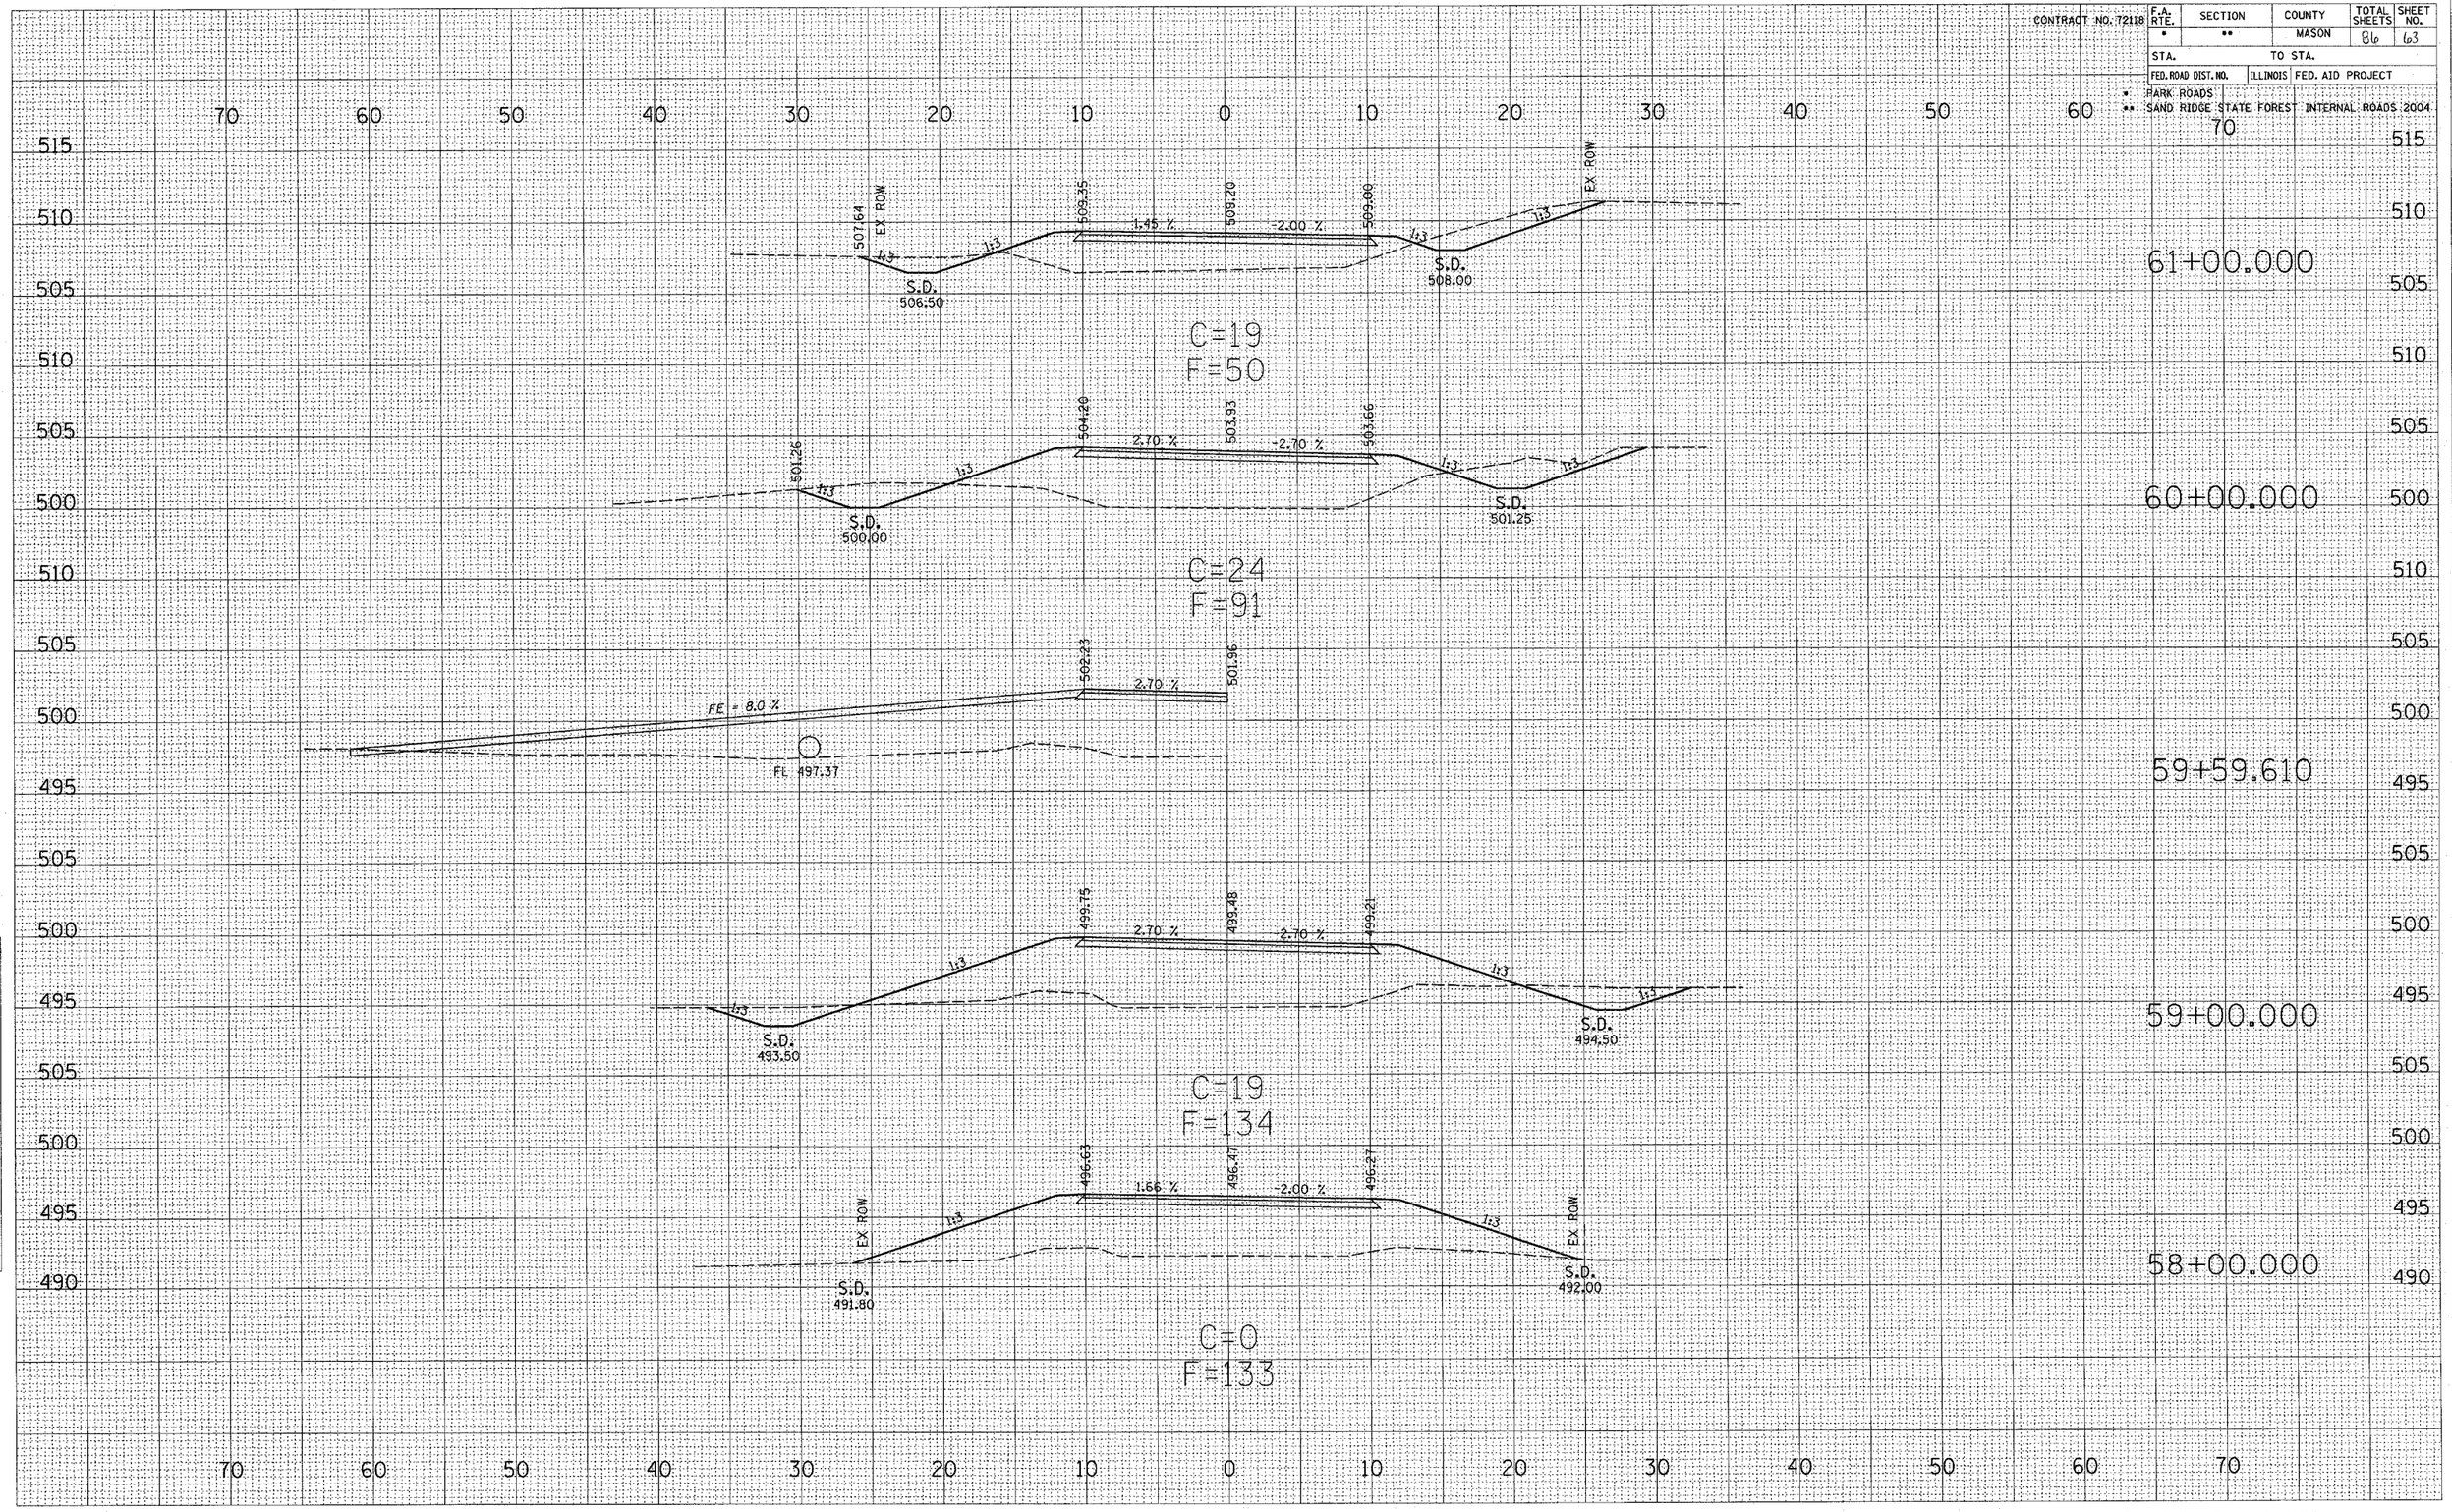

SANDRIDGE (PRS001)