CONTRACT NO. 72118	F.A. RTE.	SECTION	COUNTY	TOTAL SHEETS	SHEET NO.
	*	**	MASON	86	64
STA.	TO STA.				
FED. ROAD DIST. NO.	ILLINOIS	FED. AID PROJECT			

* PARK ROADS
** SAND RIDGE STATE FOREST INTERNAL ROADS 2004

FINAL SURVEY NOTE BOOK NO.
SURVEYED
PLOTTED
TYPED
AREAS
AREAS CHECKED
DATE

CHECK SURVEY NOTE BOOK NO.
SURVEYED
PLOTTED
TYPED
AREAS
AREAS CHECKED
DATE

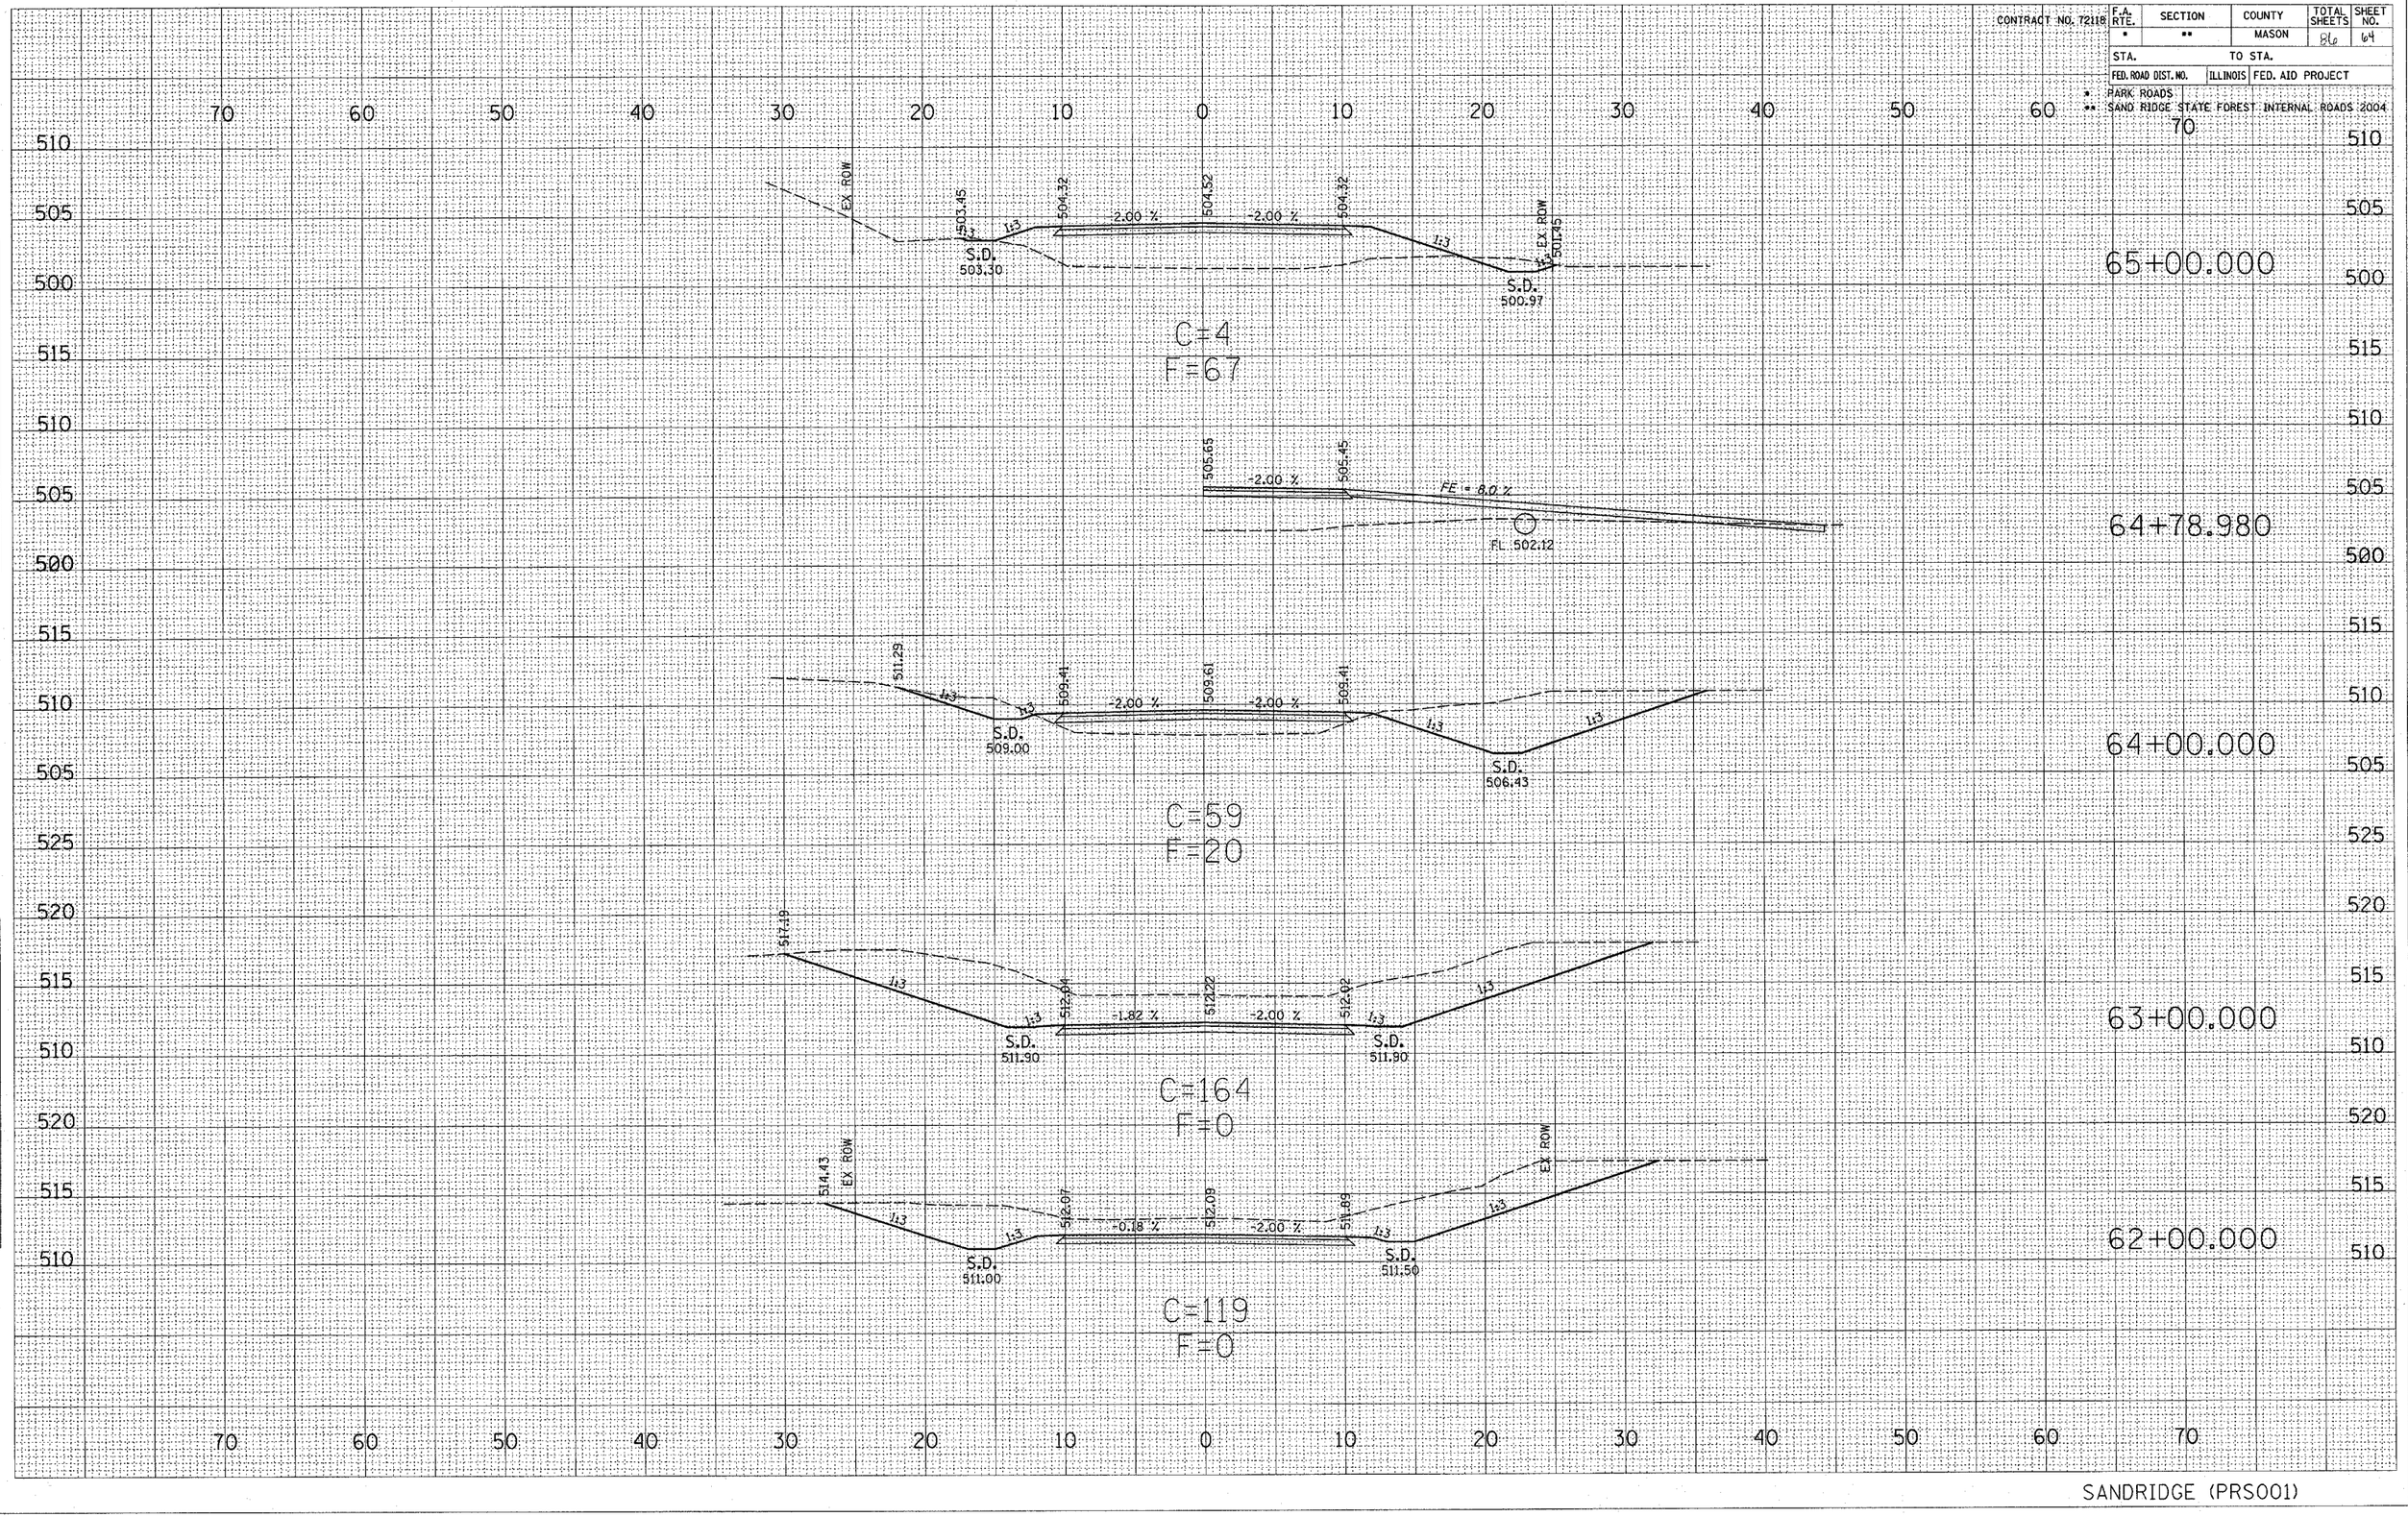

SANDRIDGE (PRS001)