CONTRACT NO. 72118	F.A. RTE.	SECTION	COUNTY	TOTAL SHEETS	SHEET NO.
	*	**	MASON	86	76
STA.	TO STA.				
FED. ROAD DIST. NO.	ILLINOIS	FED. AID PROJECT			

* PARK ROADS
** SAND RIDGE STATE FOREST INTERNAL ROADS 2004

FINAL SURVEY	SURVEYED	DATE
NOTE BOOK	PLOTTED	
NO.	TEMPLATE	BY
	AREAS	
	AREAS CHECKED	

ORIGIN SURVEY	SURVEYED	DATE
NOTE BOOK	PLOTTED	
NO.	TEMPLATE	BY
	AREAS	
	AREAS CHECKED	

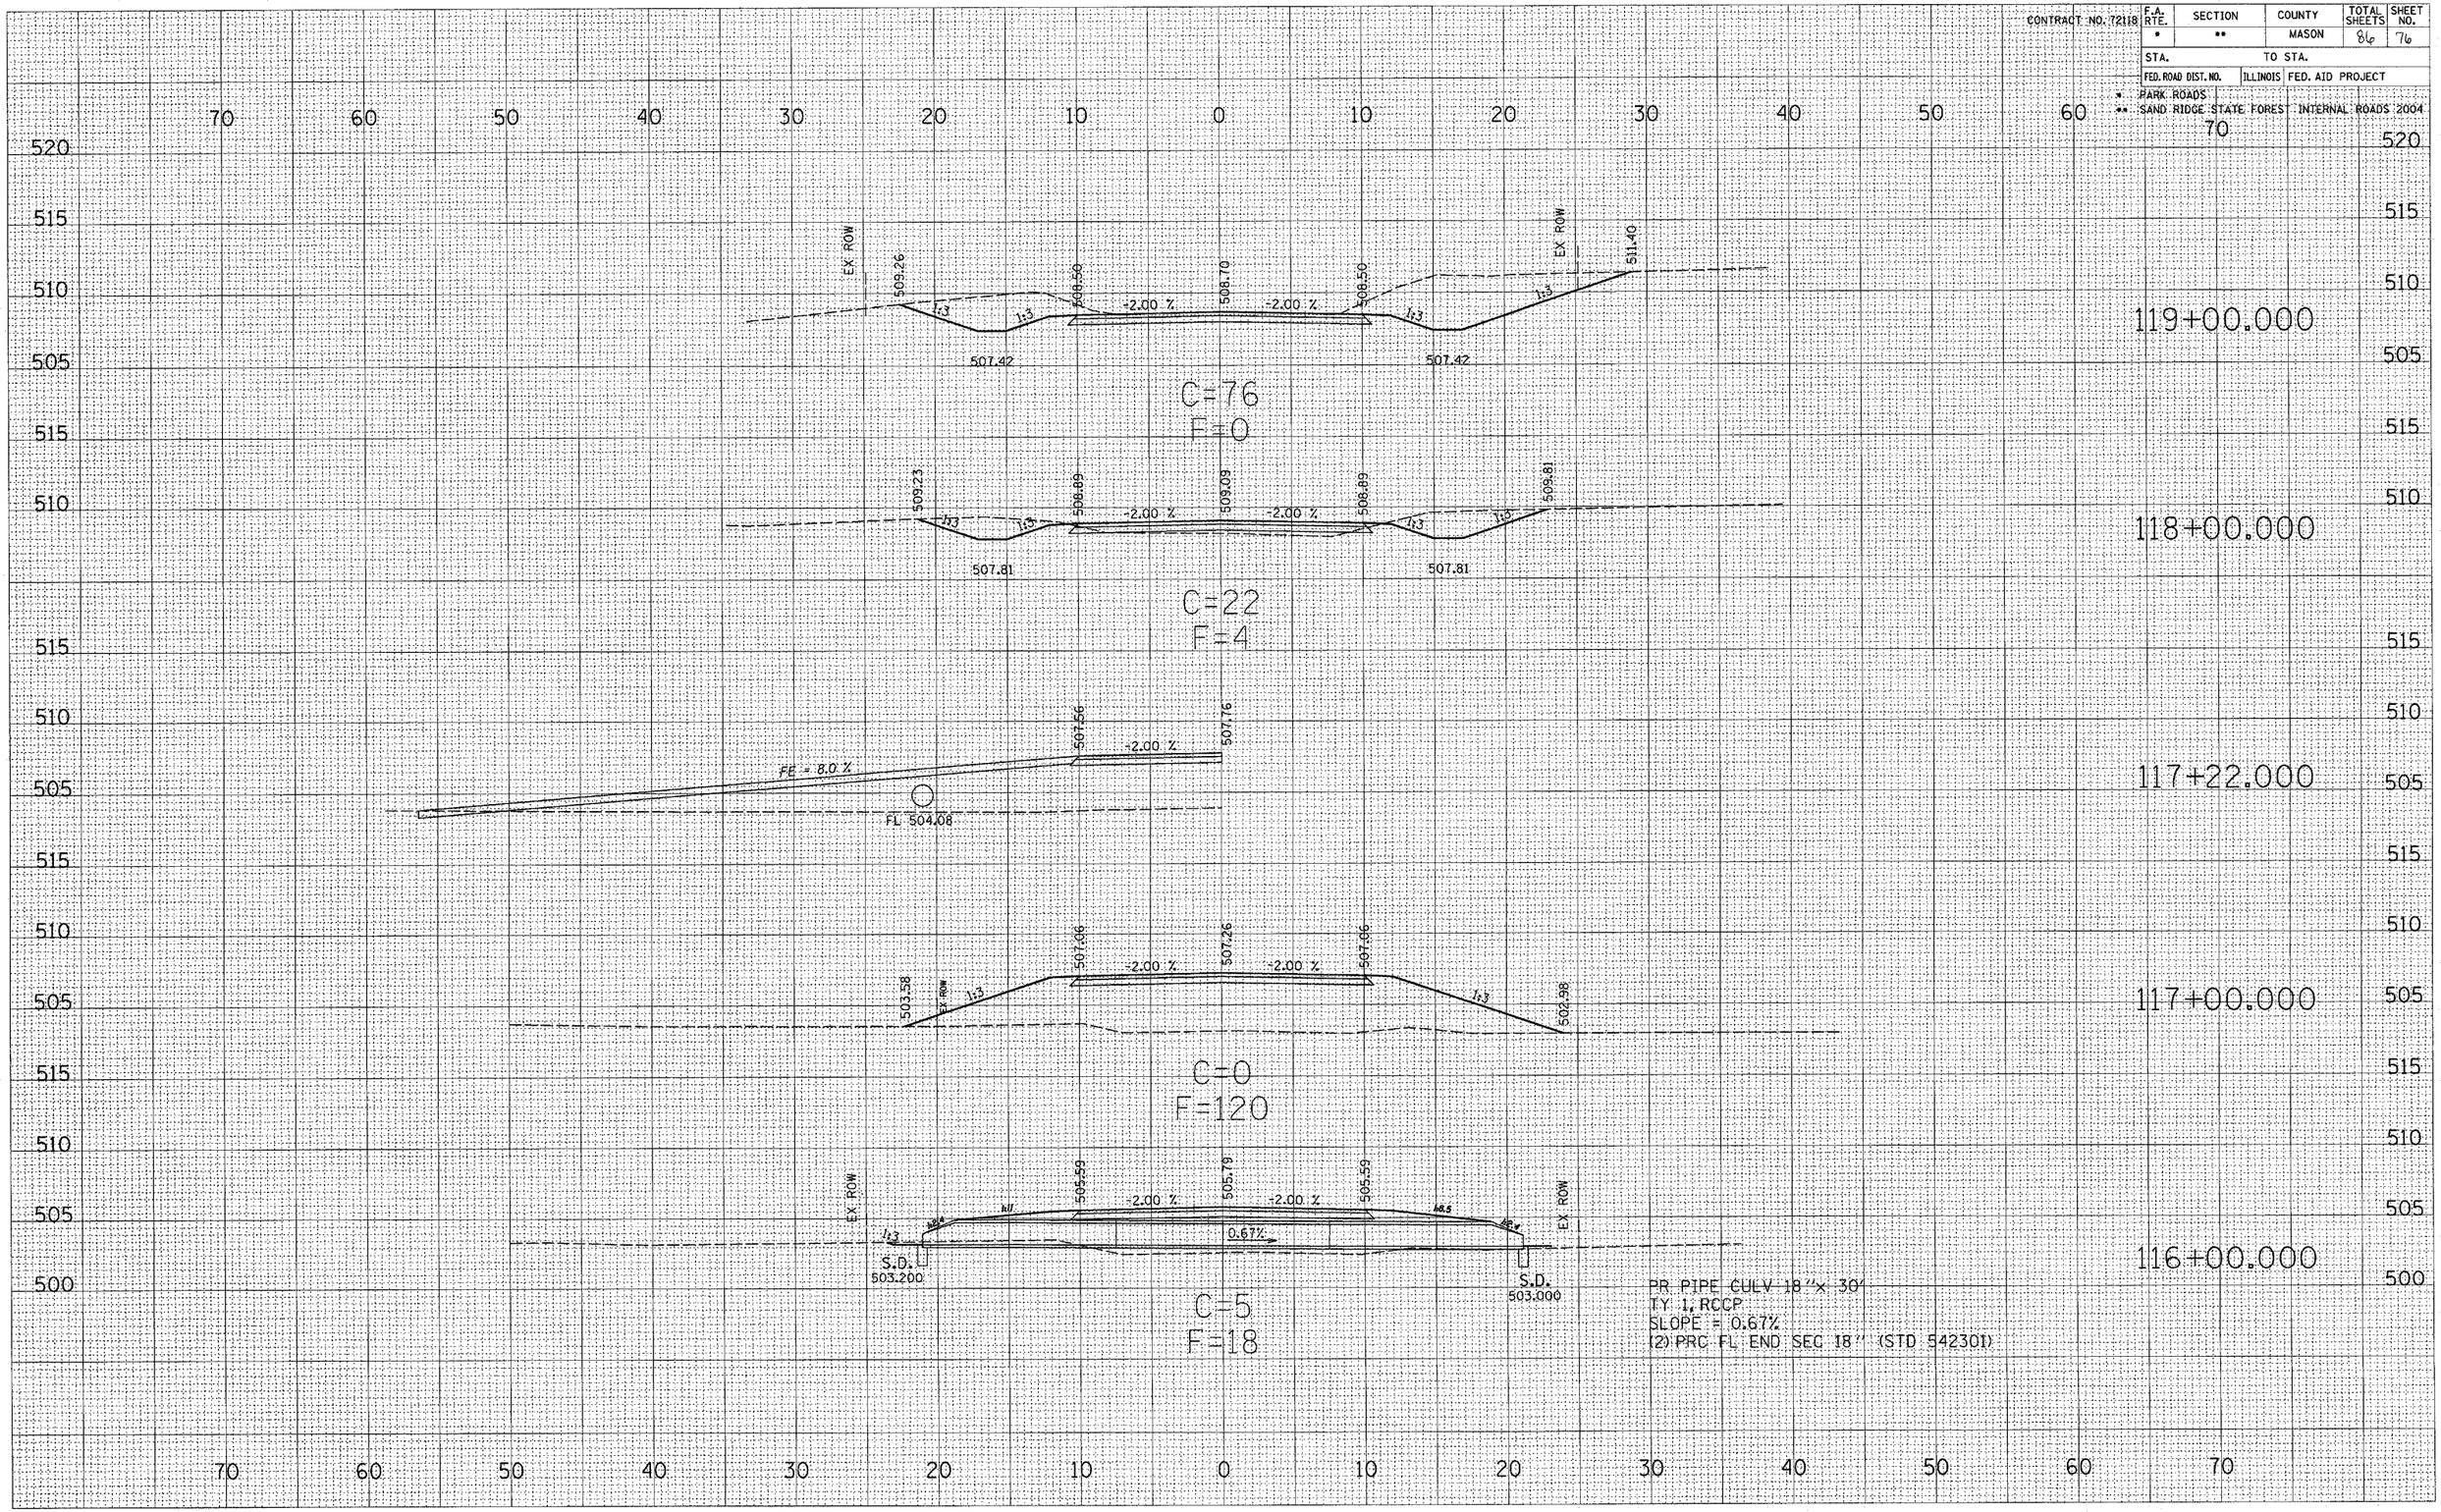

SANDRIDGE (PRS001)