F.A. RTE.	SECTION	COUNTY	TOTAL SHEETS	SHEET NO.
103	27-1R	ST. CLAIR	382	92
STA. 135+00.00		TO STA. 147+00.00		
FED. ROAD DIST. NO.	ILLINOIS	FED. AID PROJECT		

CONTRACT NO. 76300

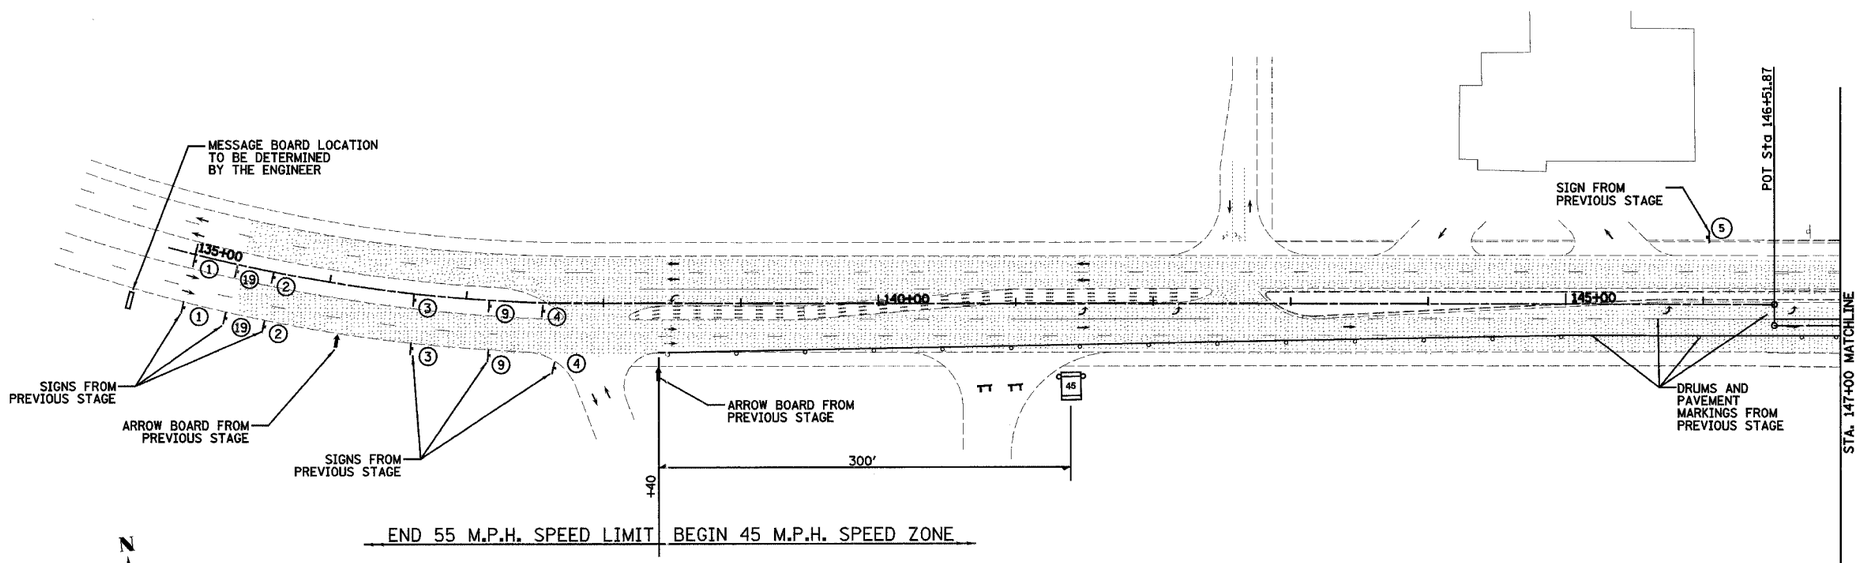

LEGEND

- DENOTES CONSTRUCTION THIS PHASE
- DENOTES TEMPORARY PAVEMENT
- DENOTES EXISTING PAVEMENT
- DIRECTION OF TRAFFIC FLOW THIS STAGE
- TYPE III BARRICADE
- DRUM OR BARRICADE W/ STEADY BURN LIGHTS
- MESSAGE BOARD LOCATION TO BE DETERMINED BY THE ENGINEER
- FLAGGER W/ TRAFFIC CONTROL SIGN
- XX CONSTRUCTION SPEED LIMIT SIGN
- ARROW BOARD

N

GRAPHIC SCALE

50' 25' 0 50'

SCALE 1" = 50'

NOTE:

1. CONTRACTOR TO REMOVE OR COVER CONFLICTING TRAFFIC CONTROL SIGNS.
2. DRUMS OR BARRICADES SHALL BE PLACED ALONG ENTRANCES AND SIDE ROADS SO THAT THEY ARE ADEQUATELY DELINEATED THROUGH THE WORK ZONE.

REVISIONS	
NAME	DATE

ILLINOIS DEPARTMENT OF TRANSPORTATION

TRAFFIC CONTROL PLAN - STAGE 3
SHEET 1 OF 7

F.A.P. 103 (IL. RTE. 13/15)
SECTION 27-1R - ST. CLAIR CO.

SCALE: 1" = 50' DRAWN BY CRO

DATE Febuary 11, 2005 CHECKED BY RCY

PLAN | SURVEYED | PLOTTED | ALIGNMENT CHECKED | DESIGN CHECKED | CADD FILE NAME | NOTE BOOK NO. | BY | DATE

PLAN | SURVEYED | PLOTTED | ALIGNMENT CHECKED | DESIGN CHECKED | CADD FILE NAME | NOTE BOOK NO. | BY | DATE

j:\2002\02058\000\civil\dgn\traffic_control_stage3_103.dgn 3/9/2005 11:42:29 PM