F.A. RTE.	SECTION	COUNTY	TOTAL SHEETS	SHEET NO.
103	27-1R	ST. CLAIR	382	183
STA. 179+00.00		TO STA. 211+00.00		
FED. ROAD DIST. NO.	ILLINOIS	FED. AID PROJECT		

CONTRACT NO. 76300

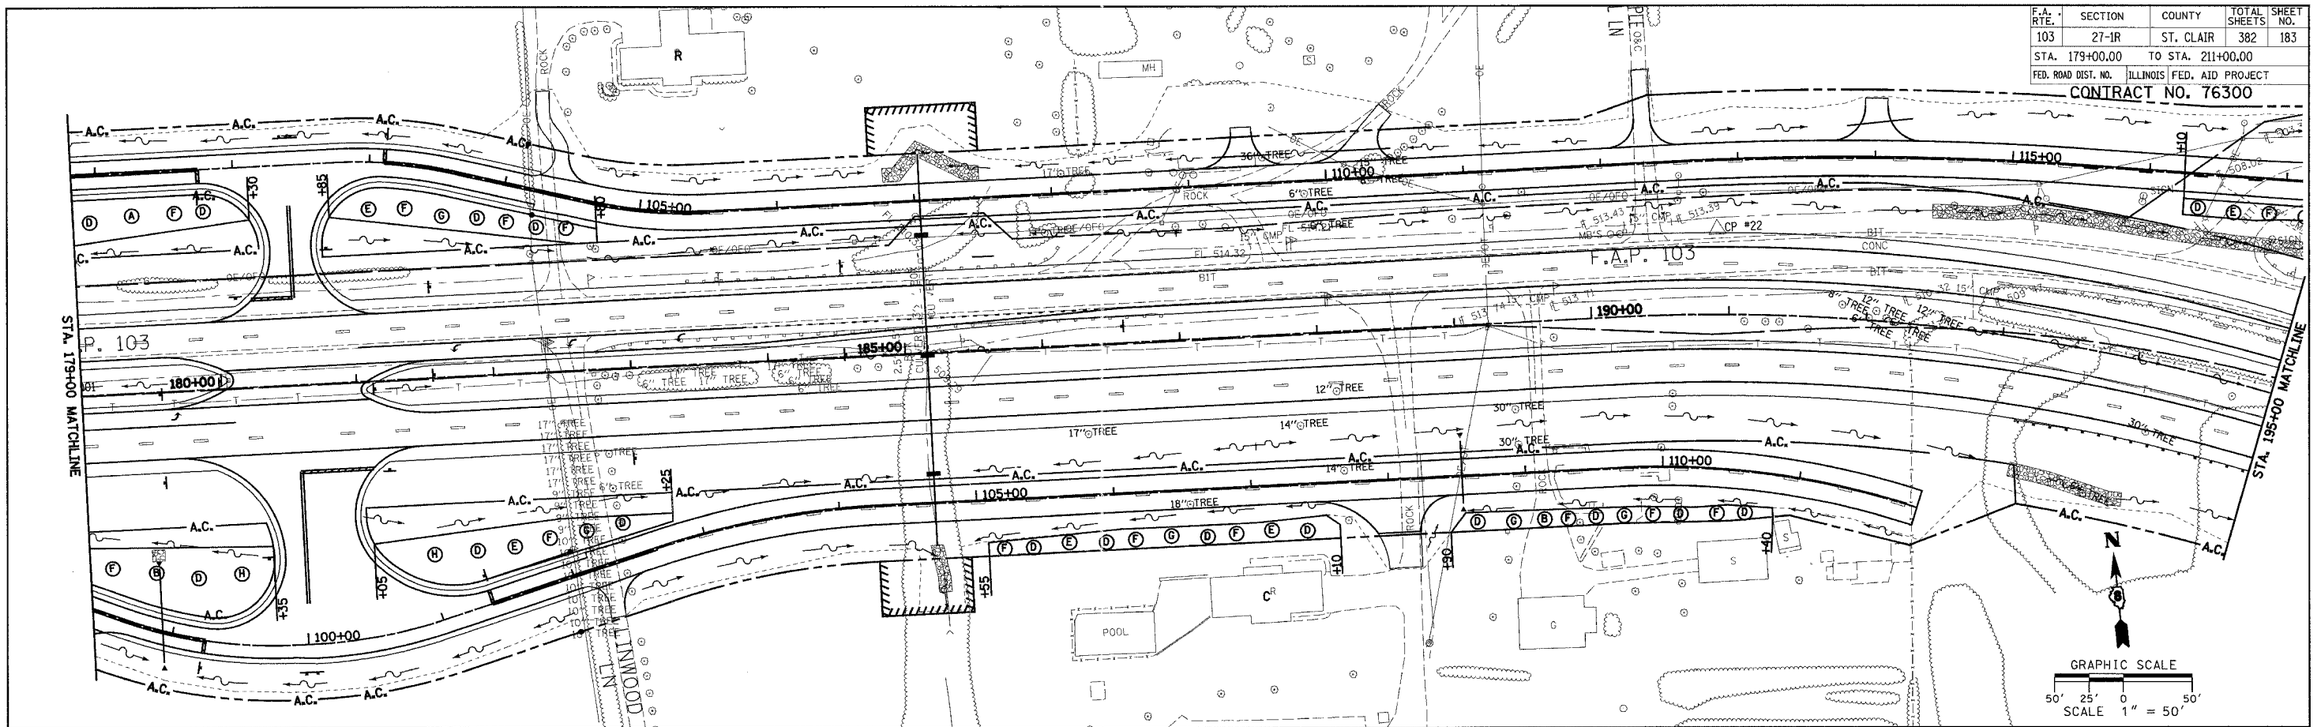

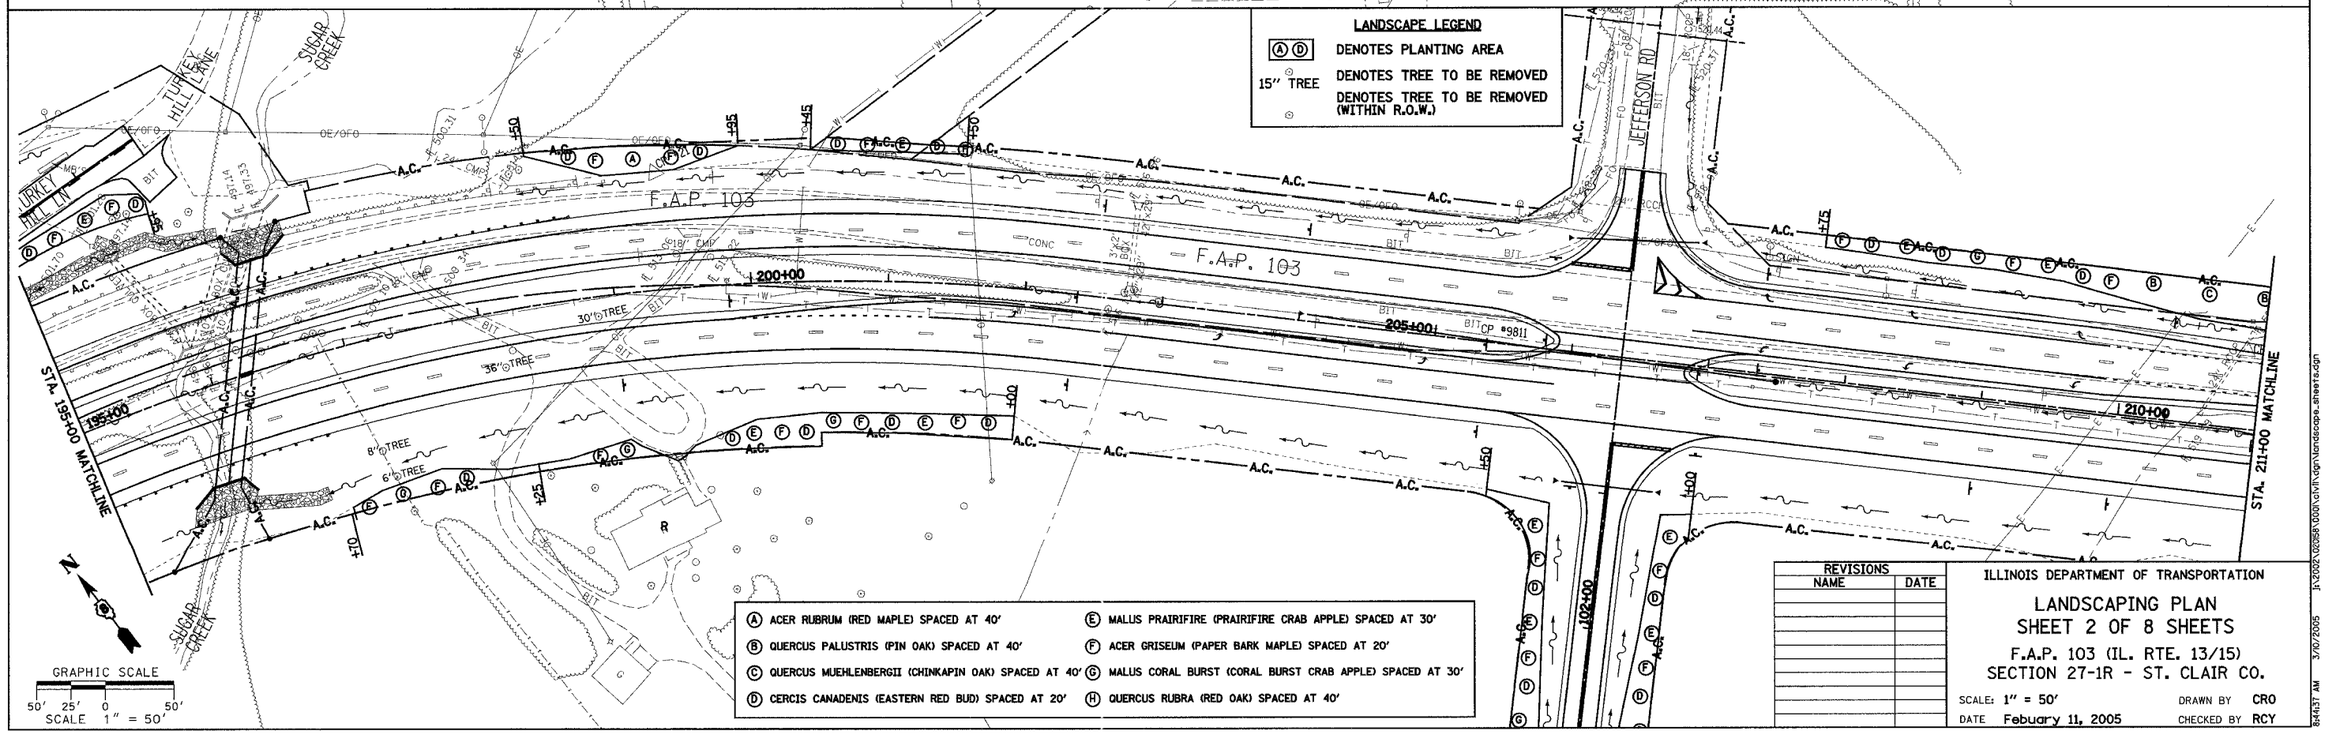

(A) ACER RUBRUM (RED MAPLE) SPACED AT 40'
(B) QUERCUS PALUSTRIS (PIN OAK) SPACED AT 40'
(C) QUERCUS MUEHLENBERGII (CHINKAPIN OAK) SPACED AT 40'
(D) CERCIS CANADENIS (EASTERN RED BUD) SPACED AT 20'
(E) MALUS PRAIRIFIRE (PRAIRIFIRE CRAB APPLE) SPACED AT 30'
(F) ACER GRISEUM (PAPER BARK MAPLE) SPACED AT 20'
(G) MALUS CORAL BURST (CORAL BURST CRAB APPLE) SPACED AT 30'
(H) QUERCUS RUBRA (RED OAK) SPACED AT 40'

REVISIONS	
NAME	DATE

ILLINOIS DEPARTMENT OF TRANSPORTATION

LANDSCAPING PLAN
SHEET 2 OF 8 SHEETS

F.A.P. 103 (IL. RTE. 13/15)
SECTION 27-1R - ST. CLAIR CO.

SCALE: 1" = 50' DRAWN BY CRO
DATE Febuary 11, 2005 CHECKED BY RCY

PLAN NOTE BOOK NO. SURVEYED PLOTTED ALIGNMENT CHECKED RT. OF WAY CHECKED CADD FILE NAME BY DATE

8:44:37 AM 3/10/2005 j:\2002\02058\000\alvll\dgn\landscape_sheets.dgn