| FAI ROUTE | SECTION | COUNTY | TOTAL SHEETS | SHEET NO |
|---|---|---|---|---|
| 64 | 82-6K-1 | ST. CLAIR | 188 | 59 |

STA. -0+13.45 SE RAMP TO STA. 2+00 SE RAMP

CONTRACT NO.: 76815

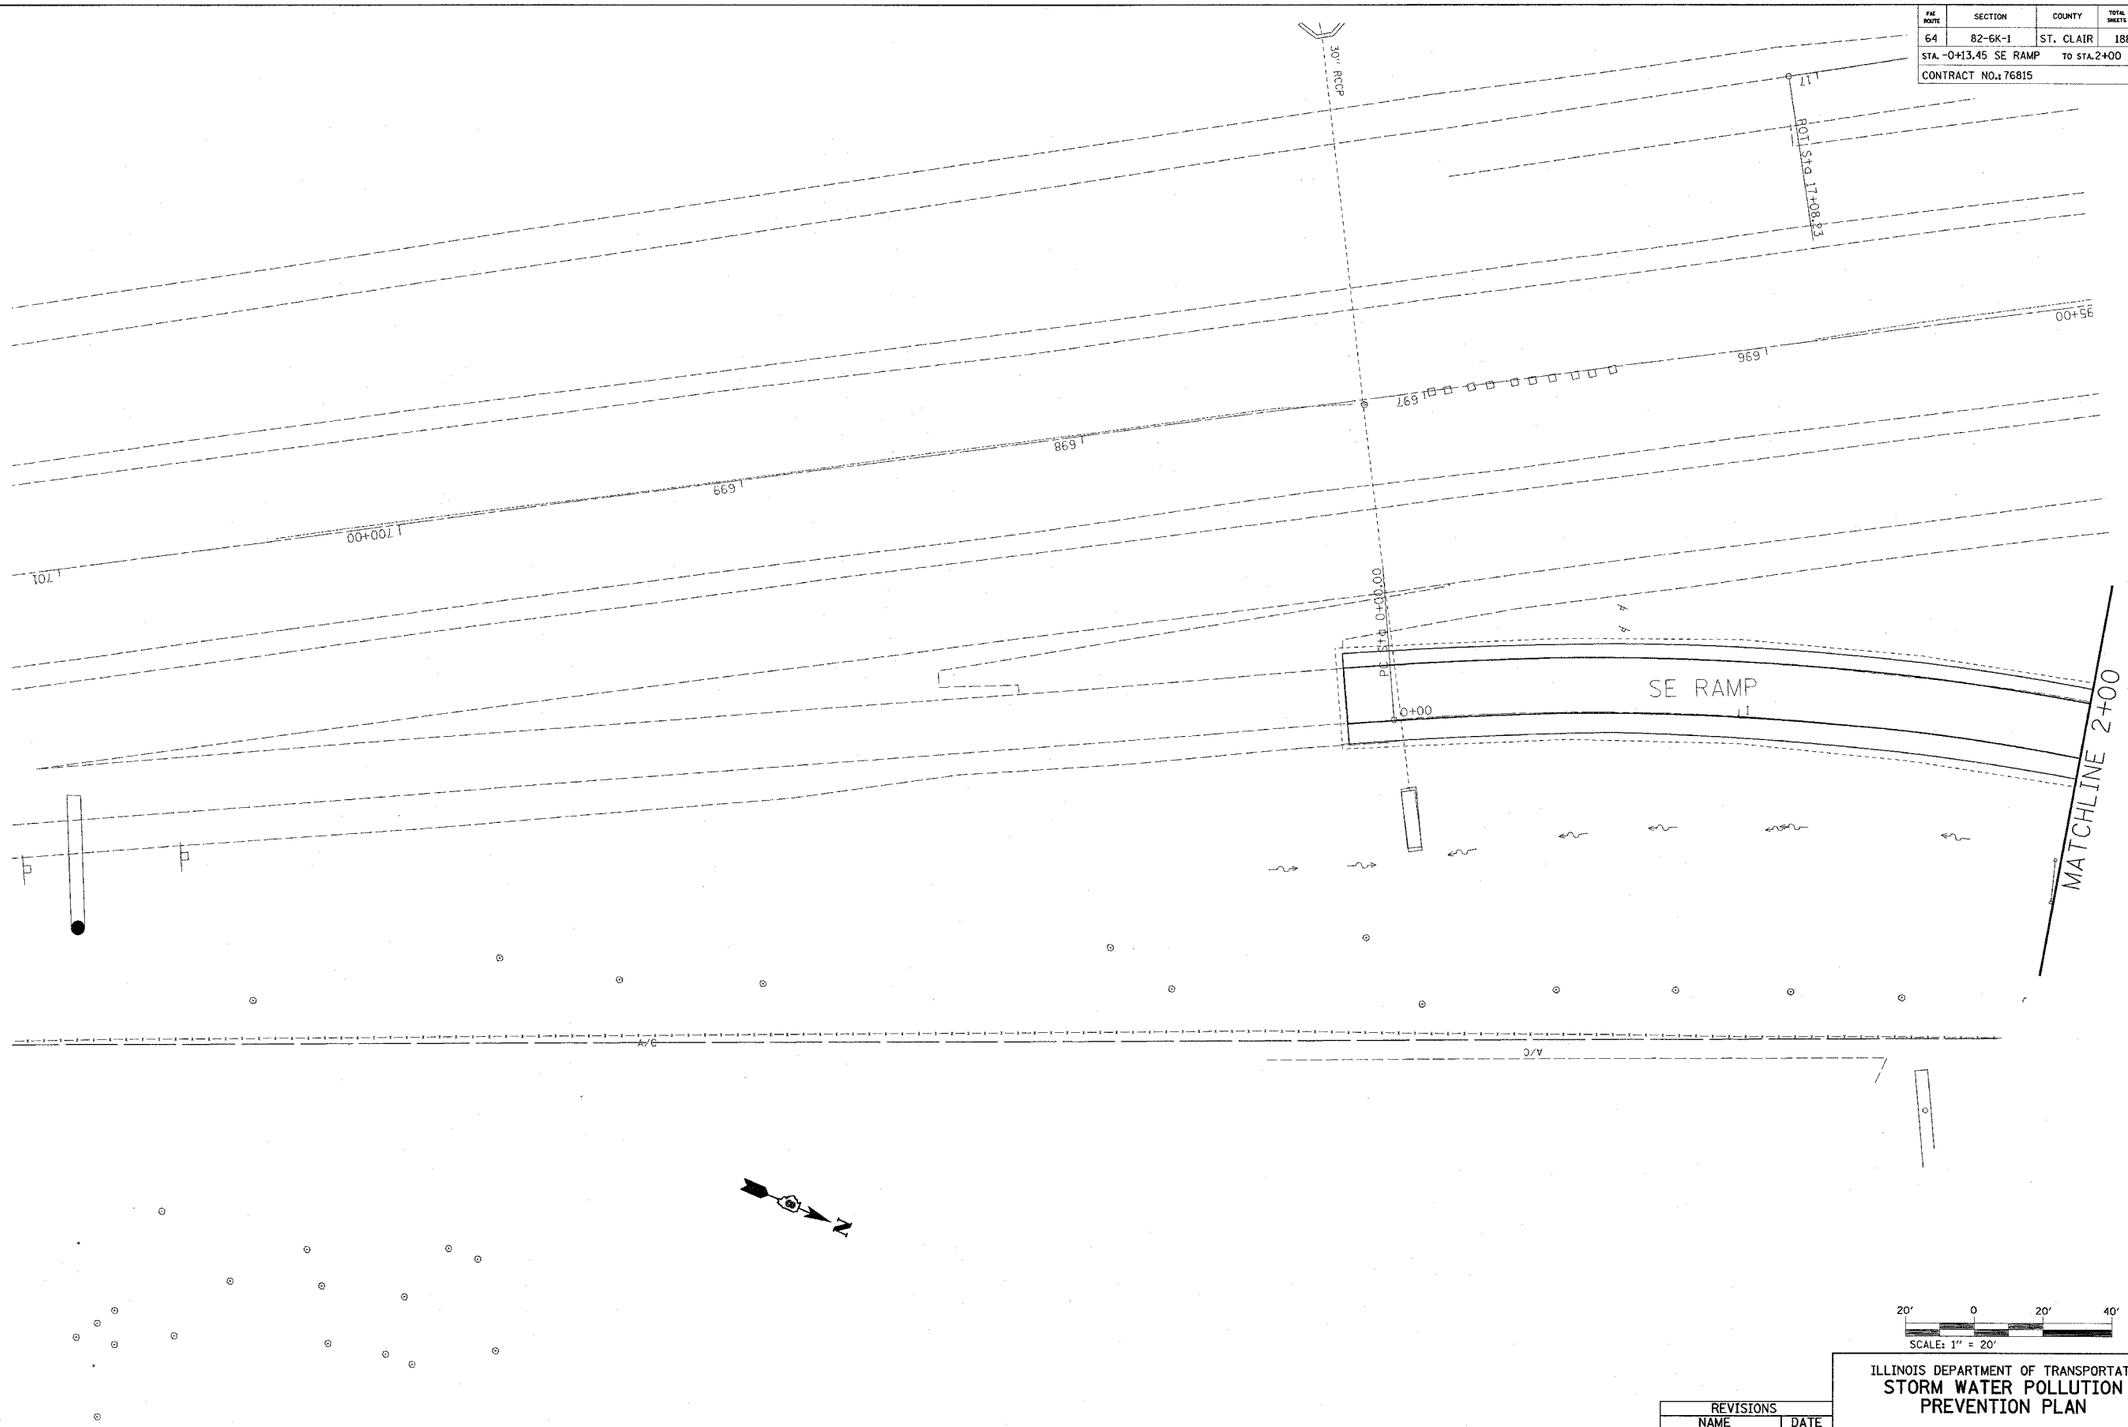


| PLAN | SURVEYED | BY | DATE |
|---|---|---|---|
| NOTE BOOK NO. | PLOTTED | | |
| | ALIGNMENT CHECKED | | |
| | RT. OF WAY CHECKED | | |
| | CADD FILE NAME | | |

| REVISIONS | |
|---|---|
| NAME | DATE |
| | |

ILLINOIS DEPARTMENT OF TRANSPORTATION

**STORM WATER POLLUTION PREVENTION PLAN**

FAI ROUTE 64
SECTION 82-6K-1
ST. CLAIR COUNTY

DRAWN BY:

PLOT DATE: 7/1/2005

$$DATE$$
7/1/2005
c:\projects\ed06904\plan\erc06904a.dgn
*REF-pl14topo06904a
*REF-pl14dfile06904a