CONTRACT NO. 76815

F.A.I RTE.	SECTION	COUNTY	TOTAL SHEETS	SHEET NO.
64	82-6K-1	ST. CLAIR	188	125

STA. 1+00.00 TO STA. 1+50.00

FED. ROAD DIST. NO. _ ILLINOIS FED. AID PROJECT

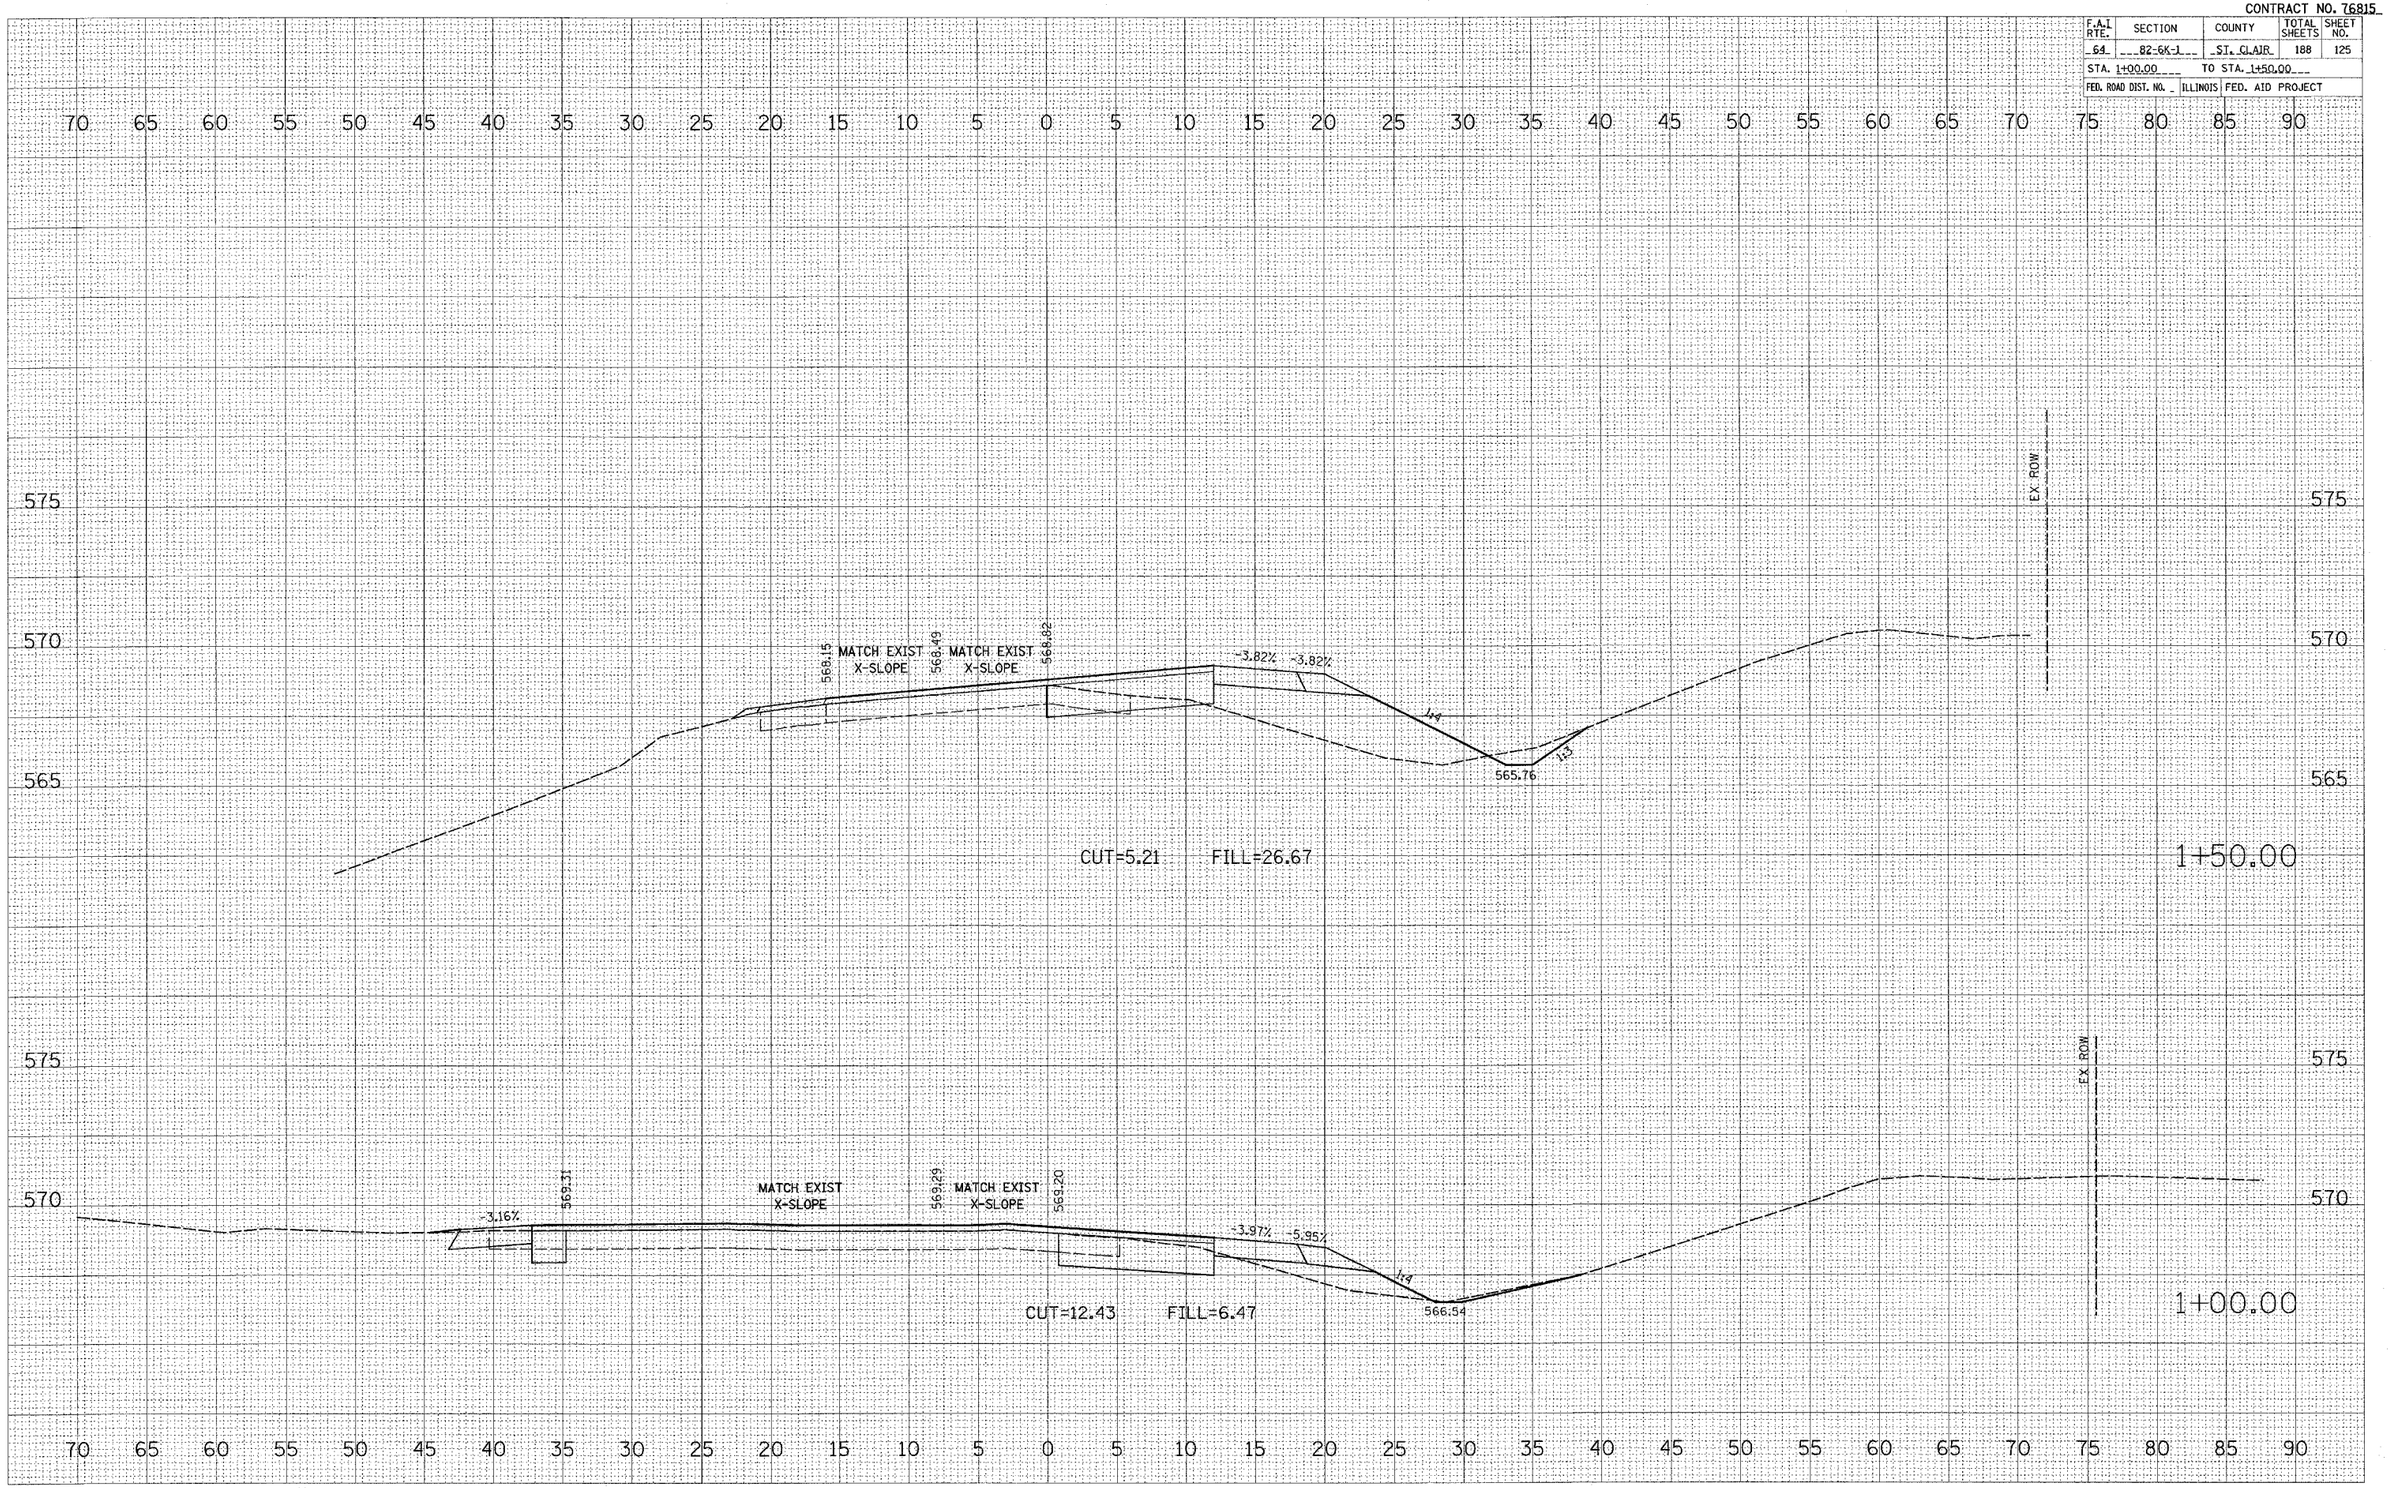

FINAL SURVEY | NOTE BOOK NO. | SURVEYED | PLOTTED | TEMPLATE | AREAS | AREAS CHECKED | BY | DATE

ORIGINAL SURVEY | NOTE BOOK NO. | SURVEYED | PLOTTED | TEMPLATE | AREAS | AREAS CHECKED | BY | DATE

PLOT DATE = 7/1/2005
FILE NAME = c:\projects\ed06904\plan\xsh\06904_ex.dgn
PLOT SCALE = 5.0000 ' / IN.
USER NAME = karlasal

N. E. RAMP

STA. 1+00.00 TO STA. 1+50.00