CONTRACT NO. 76933

F.A.P. RTE.	SECTION	COUNTY	TOTAL SHEETS	SHEET NO.
VAR	••	VARIOUS	8	7
STA.		TO STA.		
FED. ROAD DIST. NO.	ILLINOIS	FED. AID PROJECT		

•• DIST 8 DEEP WELLS 2006-1

PLAN		BY	DATE
	SURVEYED		
	PLOTTED		
	ALIGNMENT CHECKED		
	R.L. OF W.V. CHECKED		
NOTE BOOK	COLD FILE NAME		
NO.			

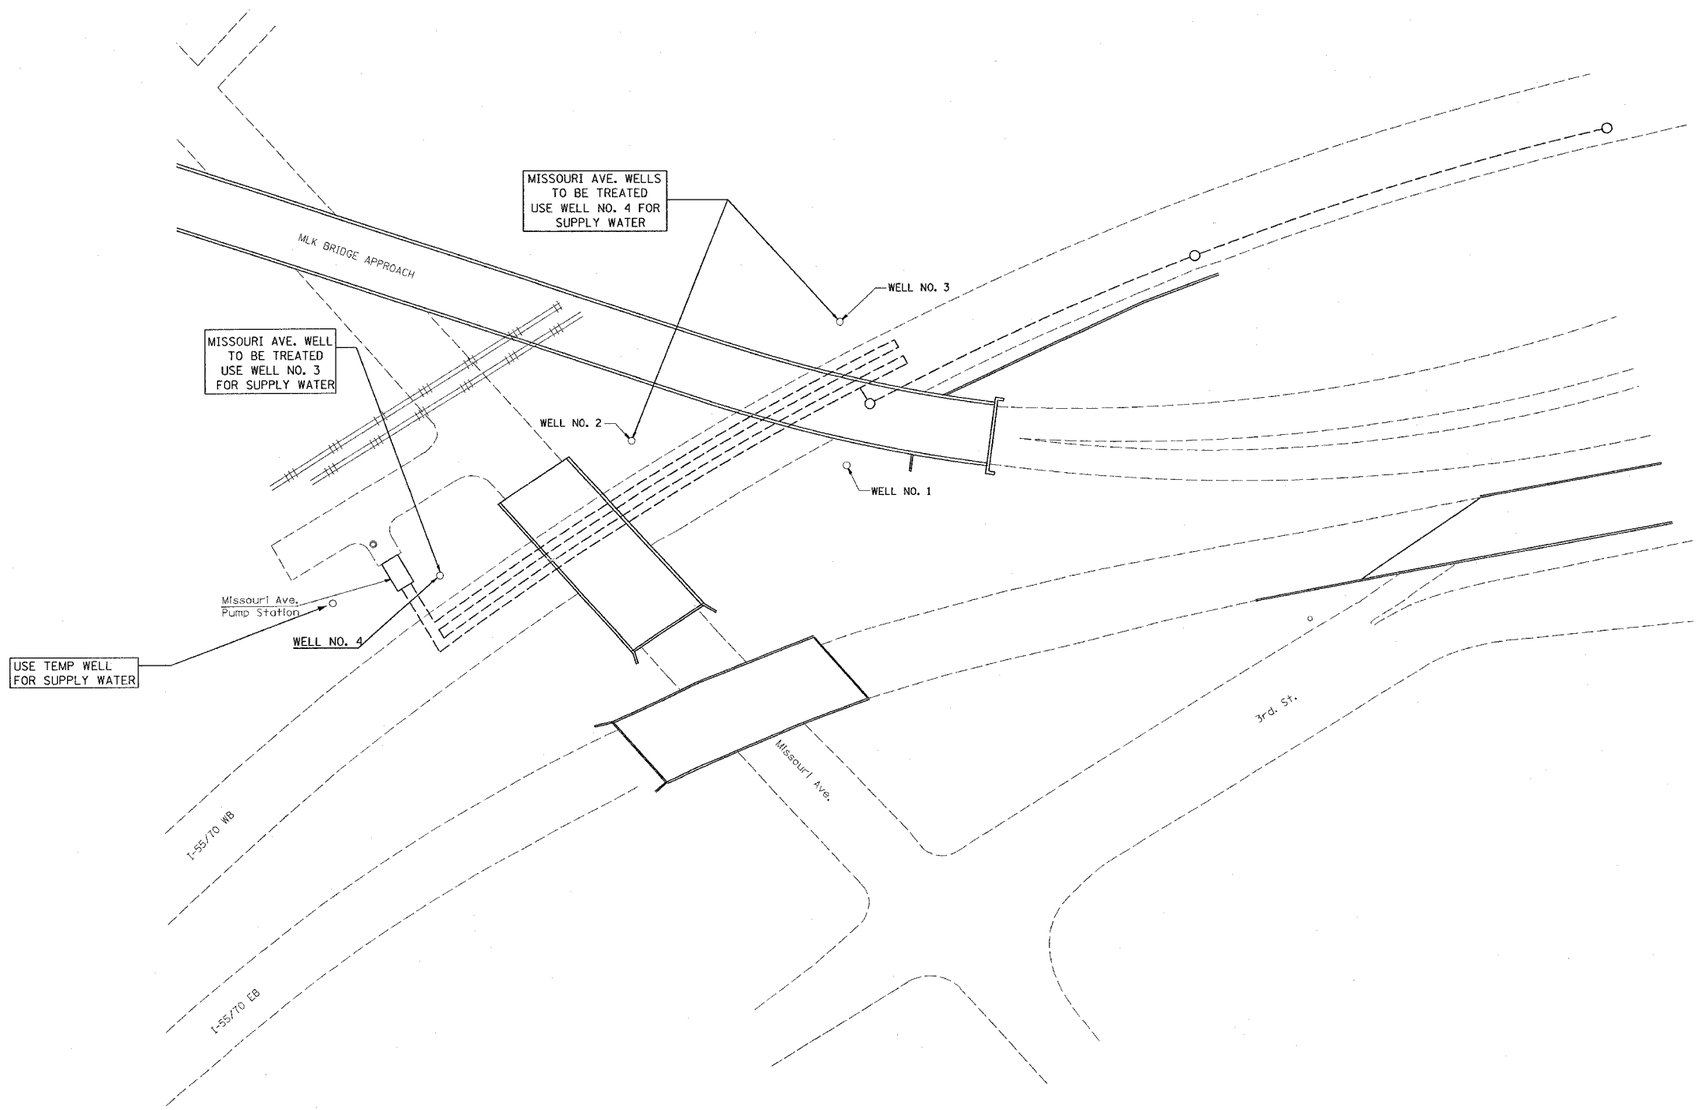

N

NOTES: 1. WELL CHEMICAL TREATMENT SPECIAL, SHALL BE USED AT MISSOURI AVE. WELL NO. 4.

2. WELL NO. 3 SHALL BE TREATED FIRST AT THE MISSOURI AVE. SITE.

50' 0 50' 100'
SCALE: 1" = 50'

REVISIONS	
NAME	DATE

ILLINOIS DEPARTMENT OF TRANSPORTATION

LOCATION 3
MISSOURI AVENUE WELLS
SITE PLAN

VARIOUS ROUTES
DISTRICT 8 DEEP WELLS 2003-1
MADISON & ST. CLAIR COUNTIES

DRAWN BY:

PLOT DATE: 7/7/2005

$$DATE$$
7/7/2005
c:\pw_pcs\wed07605\plan\pln07605s.dgn
$$CEL$$
$$REF$$