F.A.P. RTE.	SECTION	COUNTY	TOTAL SHEETS	SHEET NO.
3762	01-00139-02-BR	WILL	35	08
STA.	100+00	TO STA.	105+00	
FED. ROAD DIST. NO.		ILLINOIS	HIGHWAY PROJECT	

CONTRACT # 83802

FINAL SURVEY NOTE BOOK | SURVEYED | PLOTTED | TEMPLATE | AREAS | AREAS CHECKED | NO. | BY | DATE

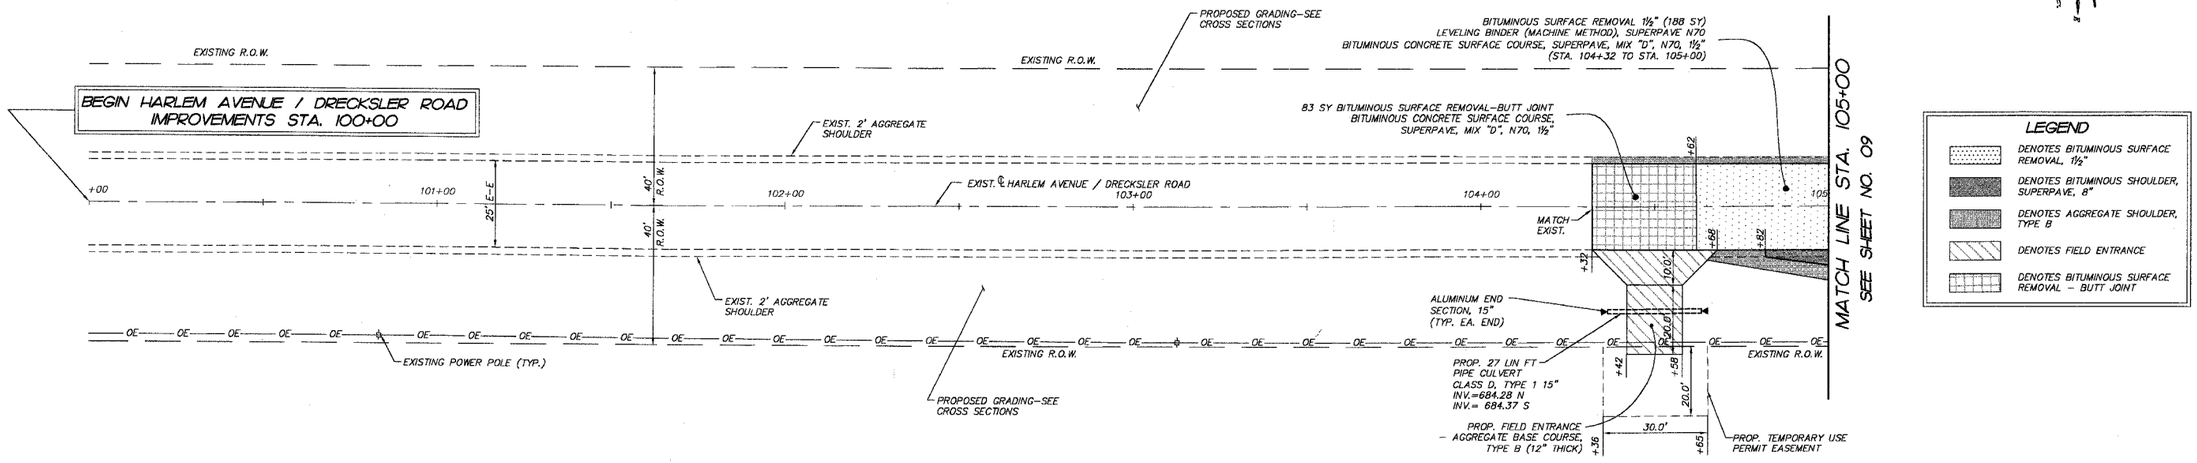

LEGEND

- DENOTES BITUMINOUS SURFACE REMOVAL, 1½"
- DENOTES BITUMINOUS SHOULDER, SUPERPAVE, 8"
- DENOTES AGGREGATE SHOULDER, TYPE B
- DENOTES FIELD ENTRANCE
- DENOTES BITUMINOUS SURFACE REMOVAL - BUTT JOINT

HARLEM AVENUE / DRECKSLER ROAD

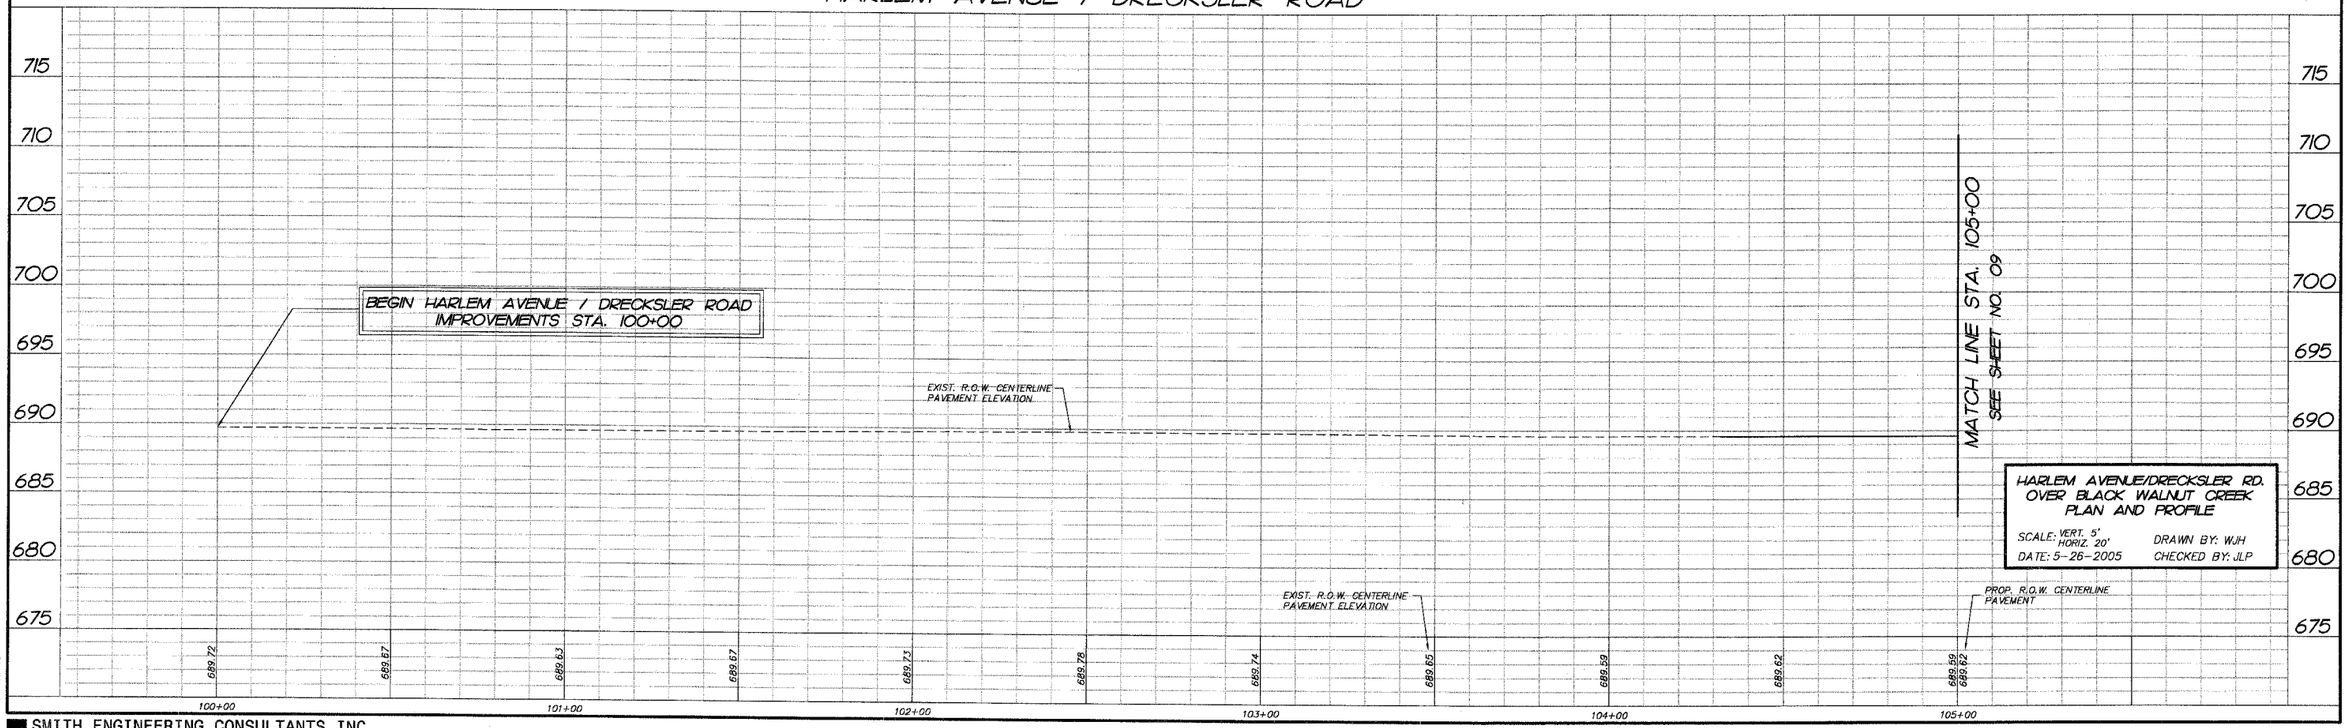

HARLEM AVENUE/DRECKSLER RD.
OVER BLACK WALNUT CREEK
PLAN AND PROFILE

SCALE: VERT. 5' HORIZ. 20' | DRAWN BY: WJH
DATE: 5-26-2005 | CHECKED BY: JLP

COMP. FILE: 040159-602.dwg
PLOT FILE:
VIEW: CE-08

SMITH ENGINEERING CONSULTANTS INC.