F.A.P. RTE.	SECTION	COUNTY	TOTAL SHEETS	SHEET NO.
3762	01-00139-02-BR	WILL	35	09
STA.	105+00	TO STA.	110+00	
FED. ROAD DIST. NO.		ILLINOIS	HIGHWAY PROJECT	

CONTRACT # 83802

FINAL SURVEY	DATE
	BY
SURVEYED	
PLOTTED	
NOTE BOOK	
TEMPLATE	
AREAS	
AREAS CHECKED	
NO.	

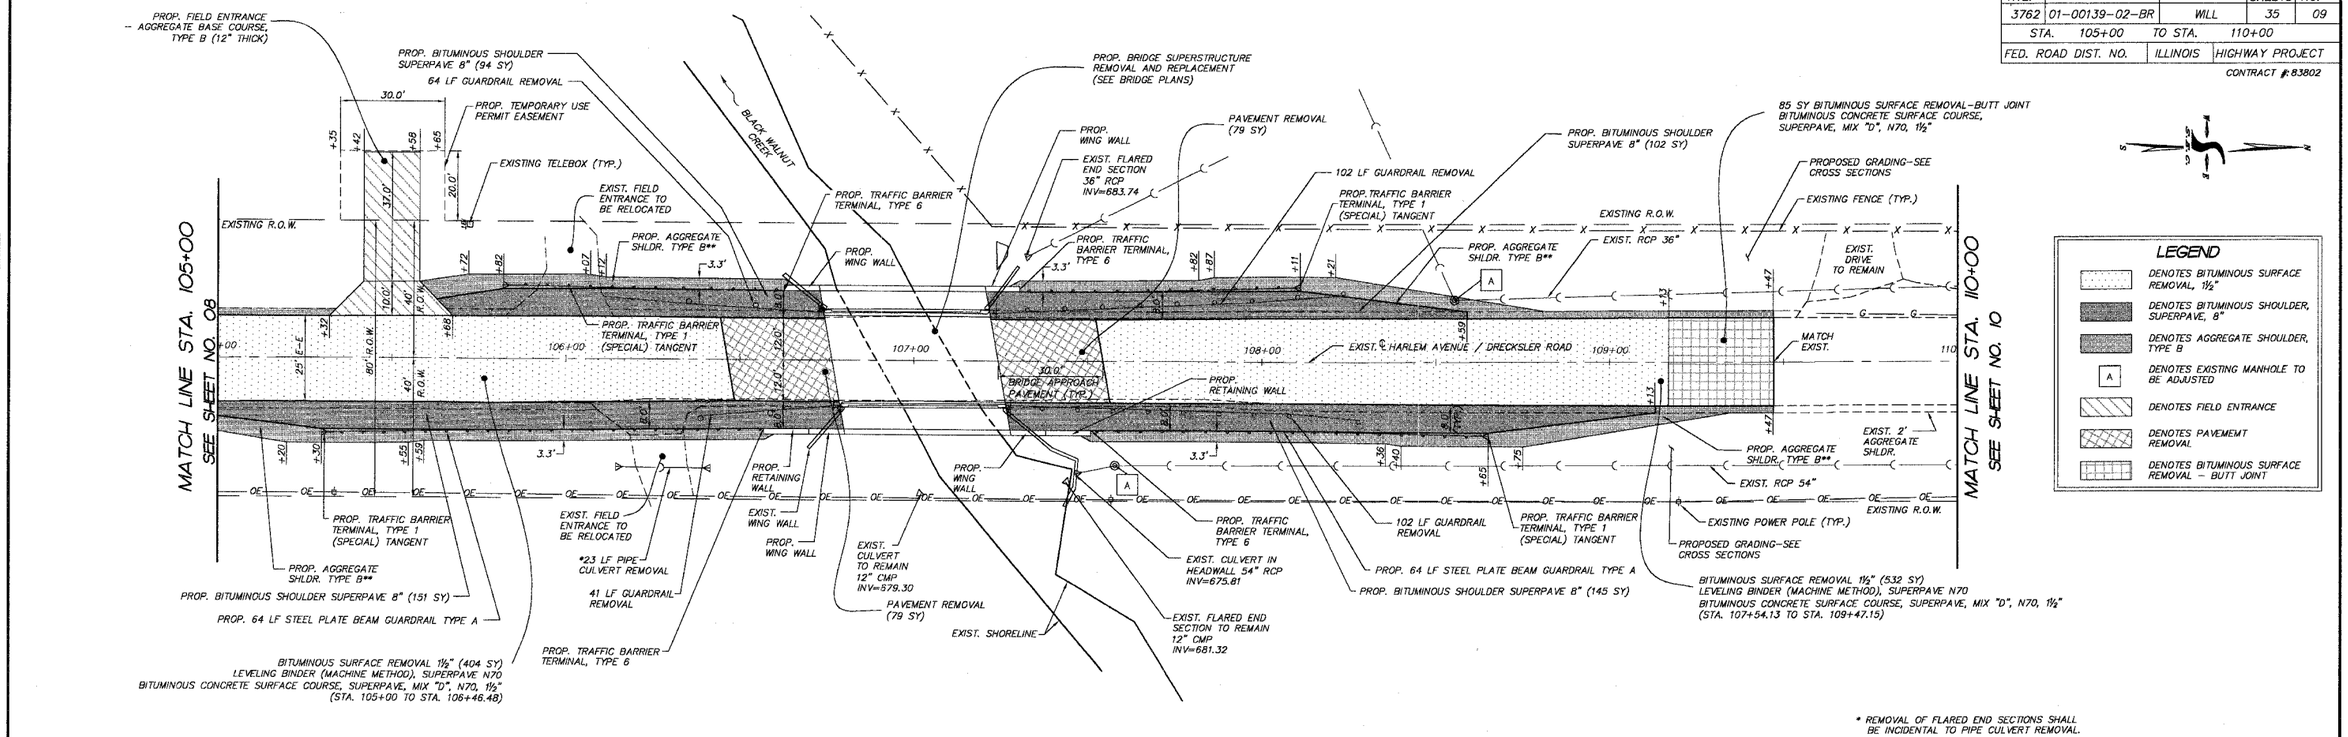

* REMOVAL OF FLARED END SECTIONS SHALL BE INCIDENTAL TO PIPE CULVERT REMOVAL.

** LAYOUT OF PROP. AGGREGATE SHOULDER AT PROP. TRAFFIC BARRIER TERMINALS, TYPE 1 (SPECIAL) TANGENT SHALL CONFROM TO HIGHWAY STANDARD 630301

HARLEM AVENUE / DRECKSLER ROAD

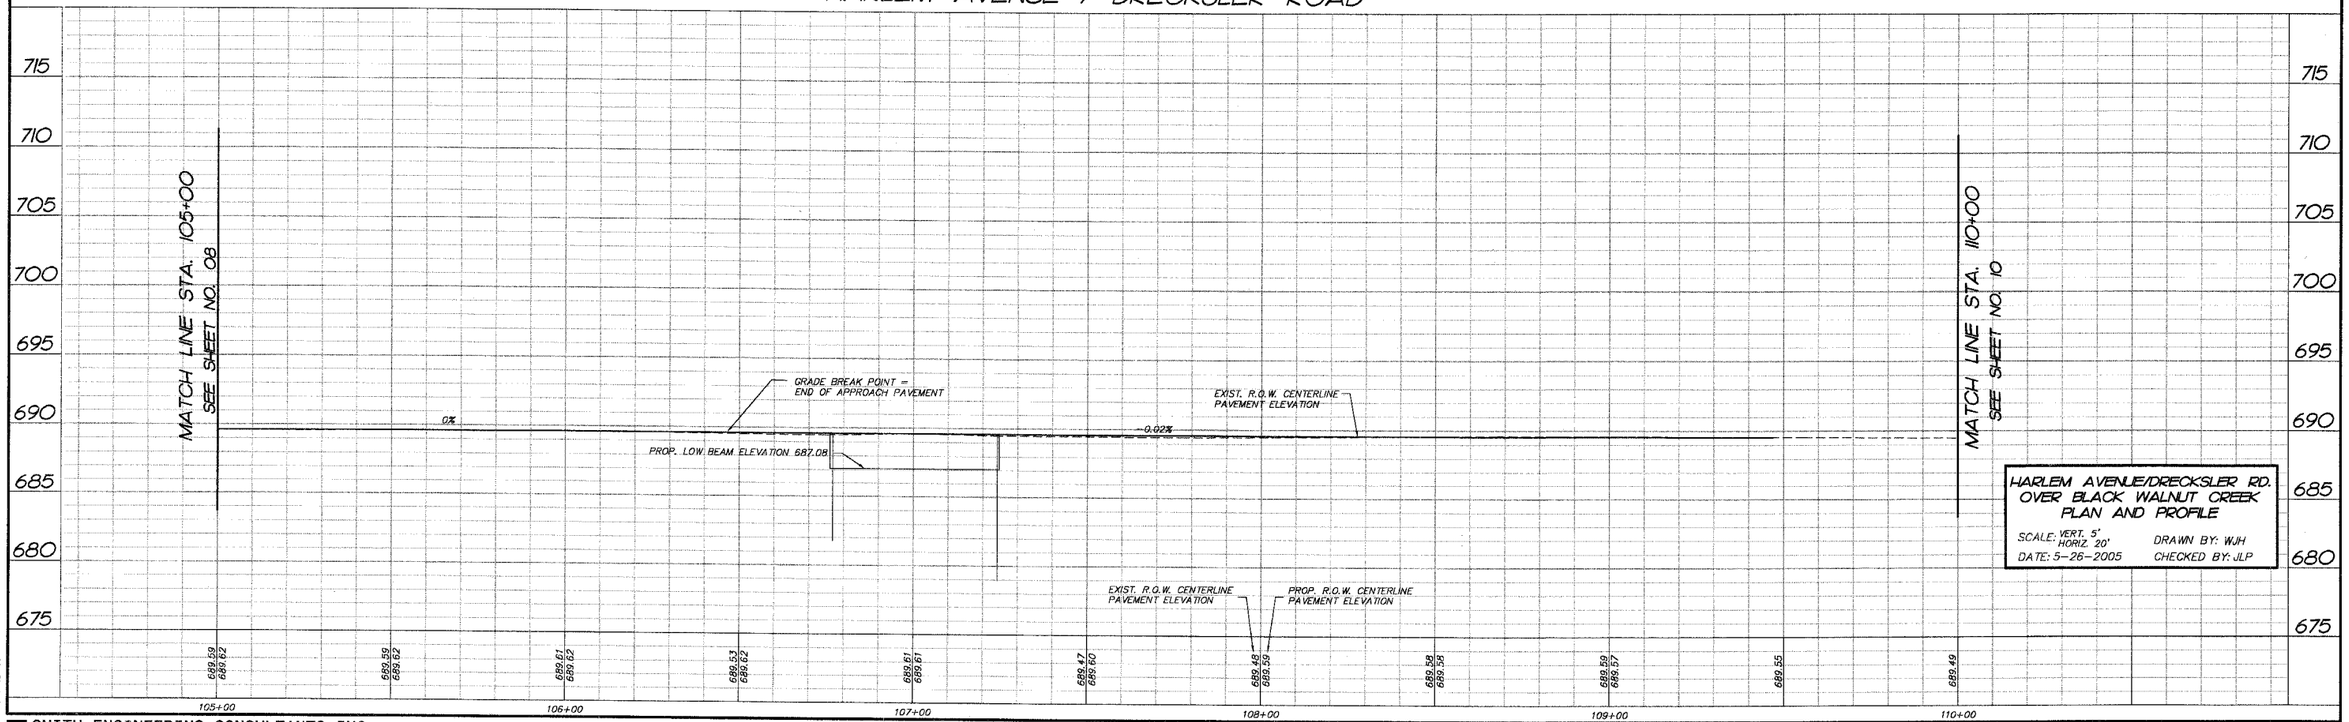

HARLEM AVENUE/DRECKSLER RD. OVER BLACK WALNUT CREEK PLAN AND PROFILE

SCALE: VERT. 5' HORIZ. 20' DRAWN BY: WJH

DATE: 5-26-2005 CHECKED BY: JLP

COMP. FILE: 040159-602.dwg
PLOT FILE:
VIEW: CE-09

SMITH ENGINEERING CONSULTANTS INC.