PLAN

BY	DATE
SURVEYED	
DRAWN	
ALIGNMENT CHECKED	
GRADES CHECKED	
NOTE BOOK	FINAL INSPECTION
NO.	CADD FILE NAME

PROFILE

BY	DATE
SURVEYED	
DRAWN	
GRADES CHECKED	
NOTE BOOK	FINAL INSPECTION NOTATING CHKD
NO.	CADD FILE NAME

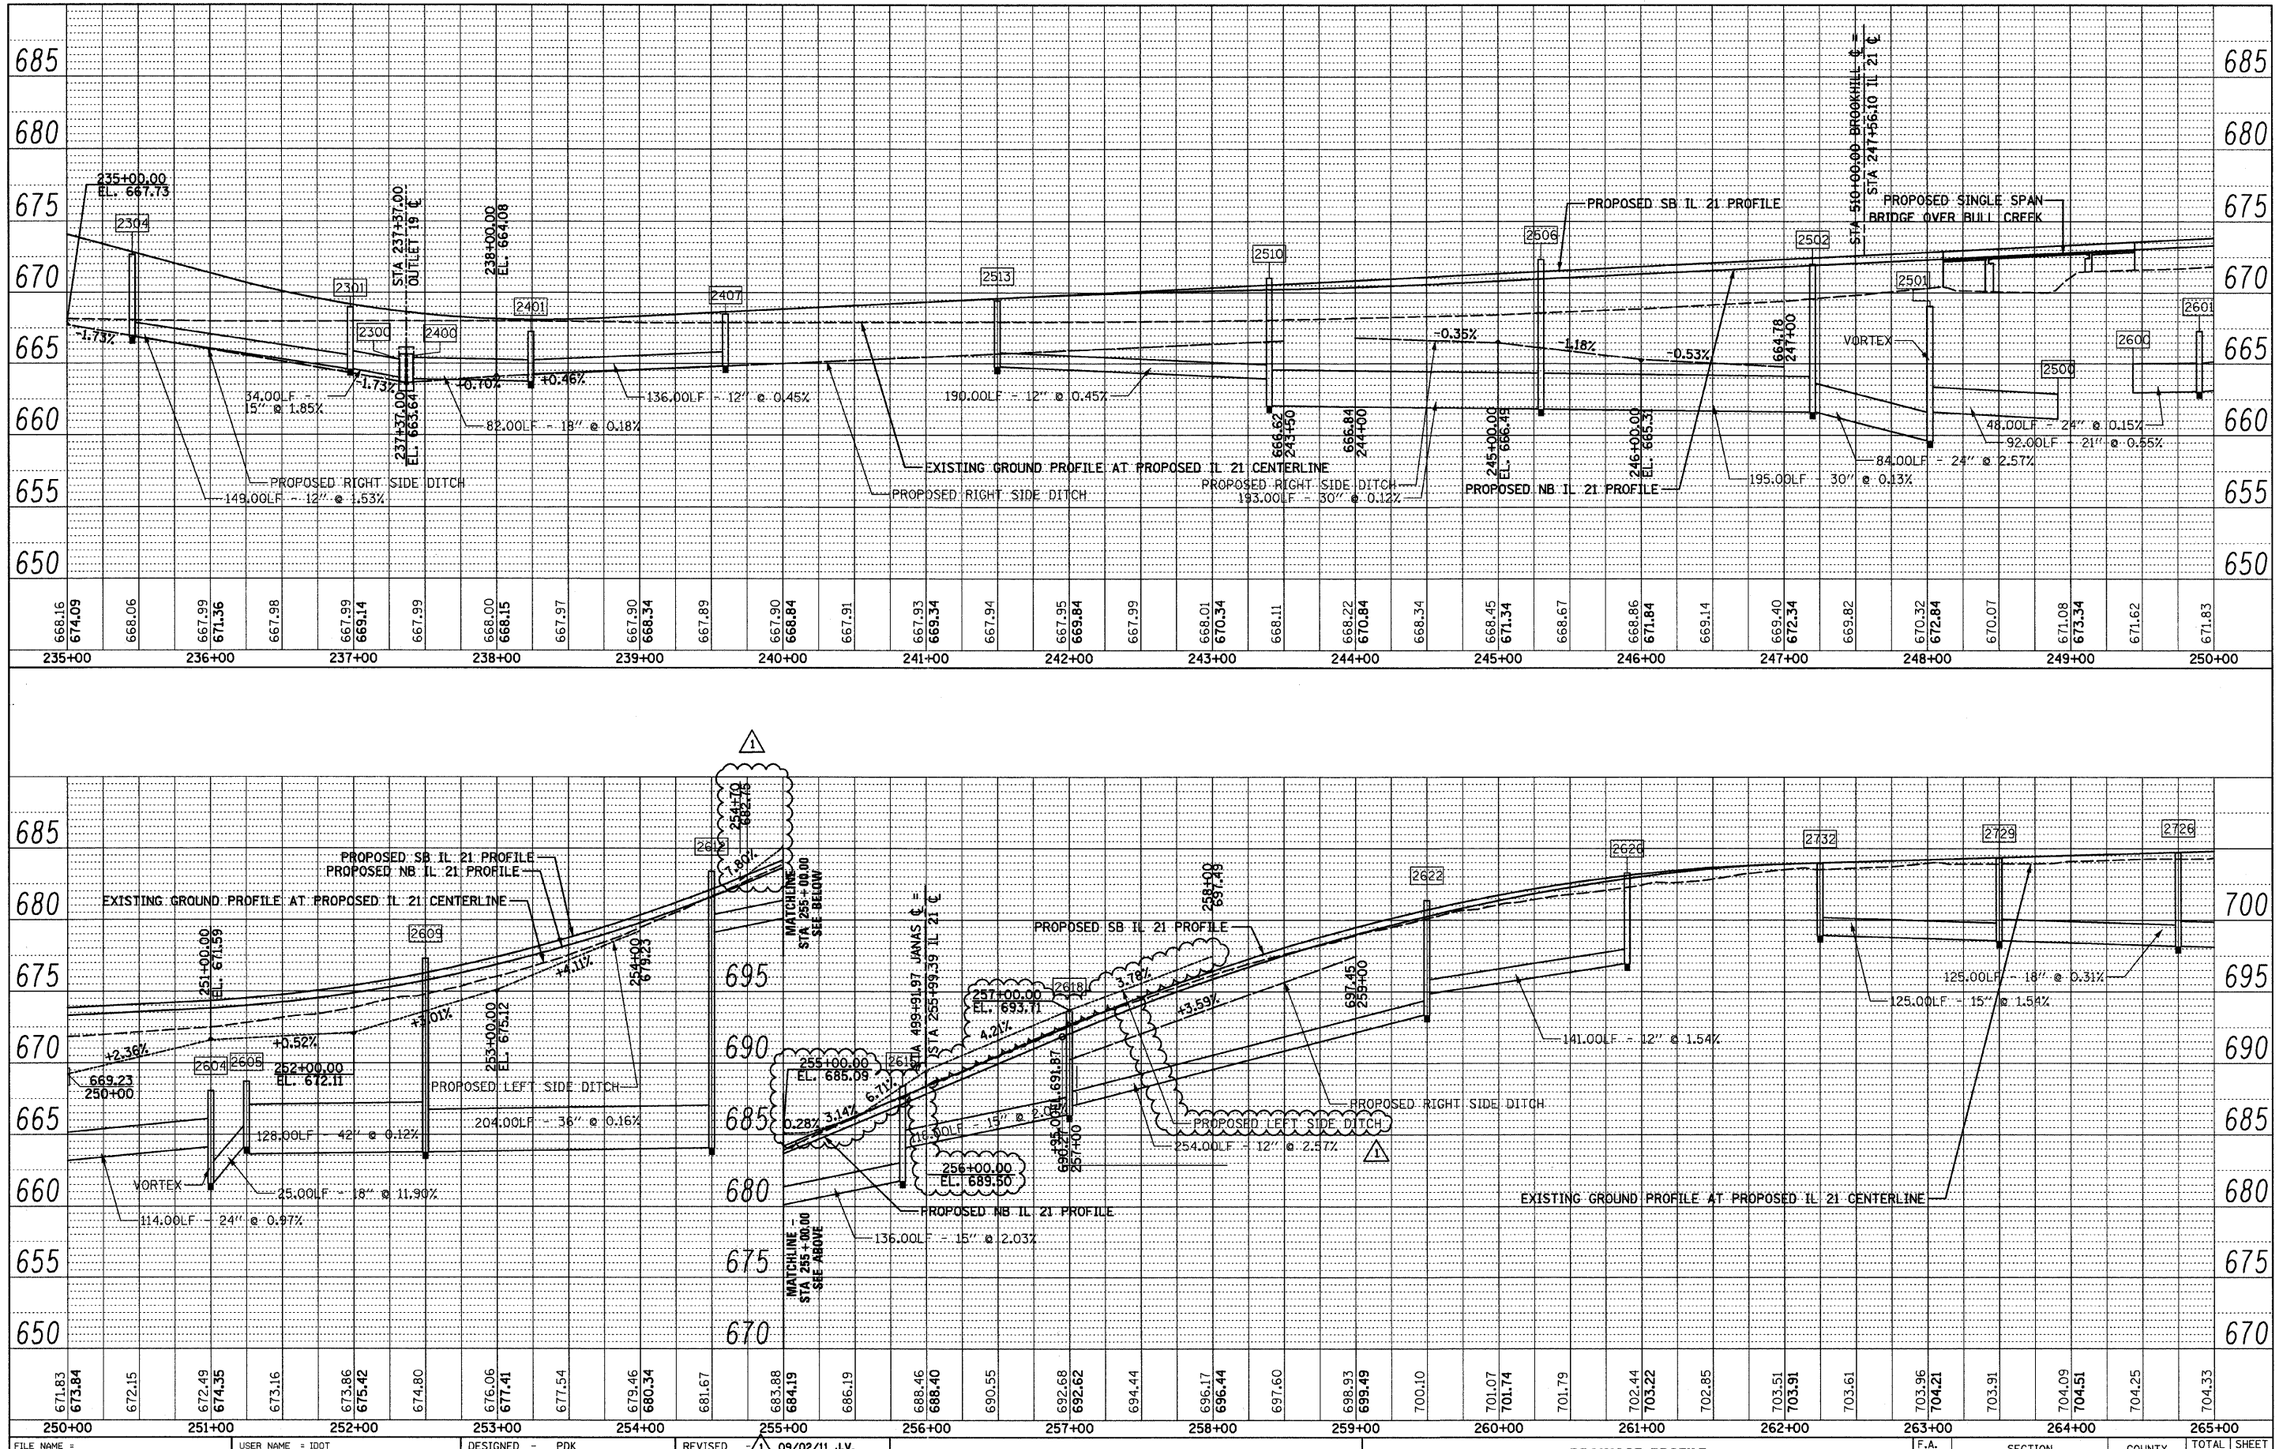

FILE NAME = i:\102901\CADD Sheets\sht-drainprof03.dgn	USER NAME = IDOT	DESIGNED - PDK	REVISED 1 09/02/11 J.V.
		DRAWN - MJG	REVISED -
	PLOT SCALE = 50.0000 ' / IN.	CHECKED - MRH	REVISED -
	PLOT DATE = 6/30/2011	DATE - 12/17/10	REVISED -

STATE OF ILLINOIS
DEPARTMENT OF TRANSPORTATION

DRAINAGE PROFILE
IL RTE 21 (MILWAUKEE AVE)

SCALE: | SHEET NO. OF SHEETS | STA. 235+00.00 TO STA. 265+00.00

F.A. RTE.	SECTION	COUNTY	TOTAL SHEETS	SHEET NO.
330	128R-3	LAKE	518	109

CONTRACT NO. 60953

ILLINOIS FED. AID PROJECT