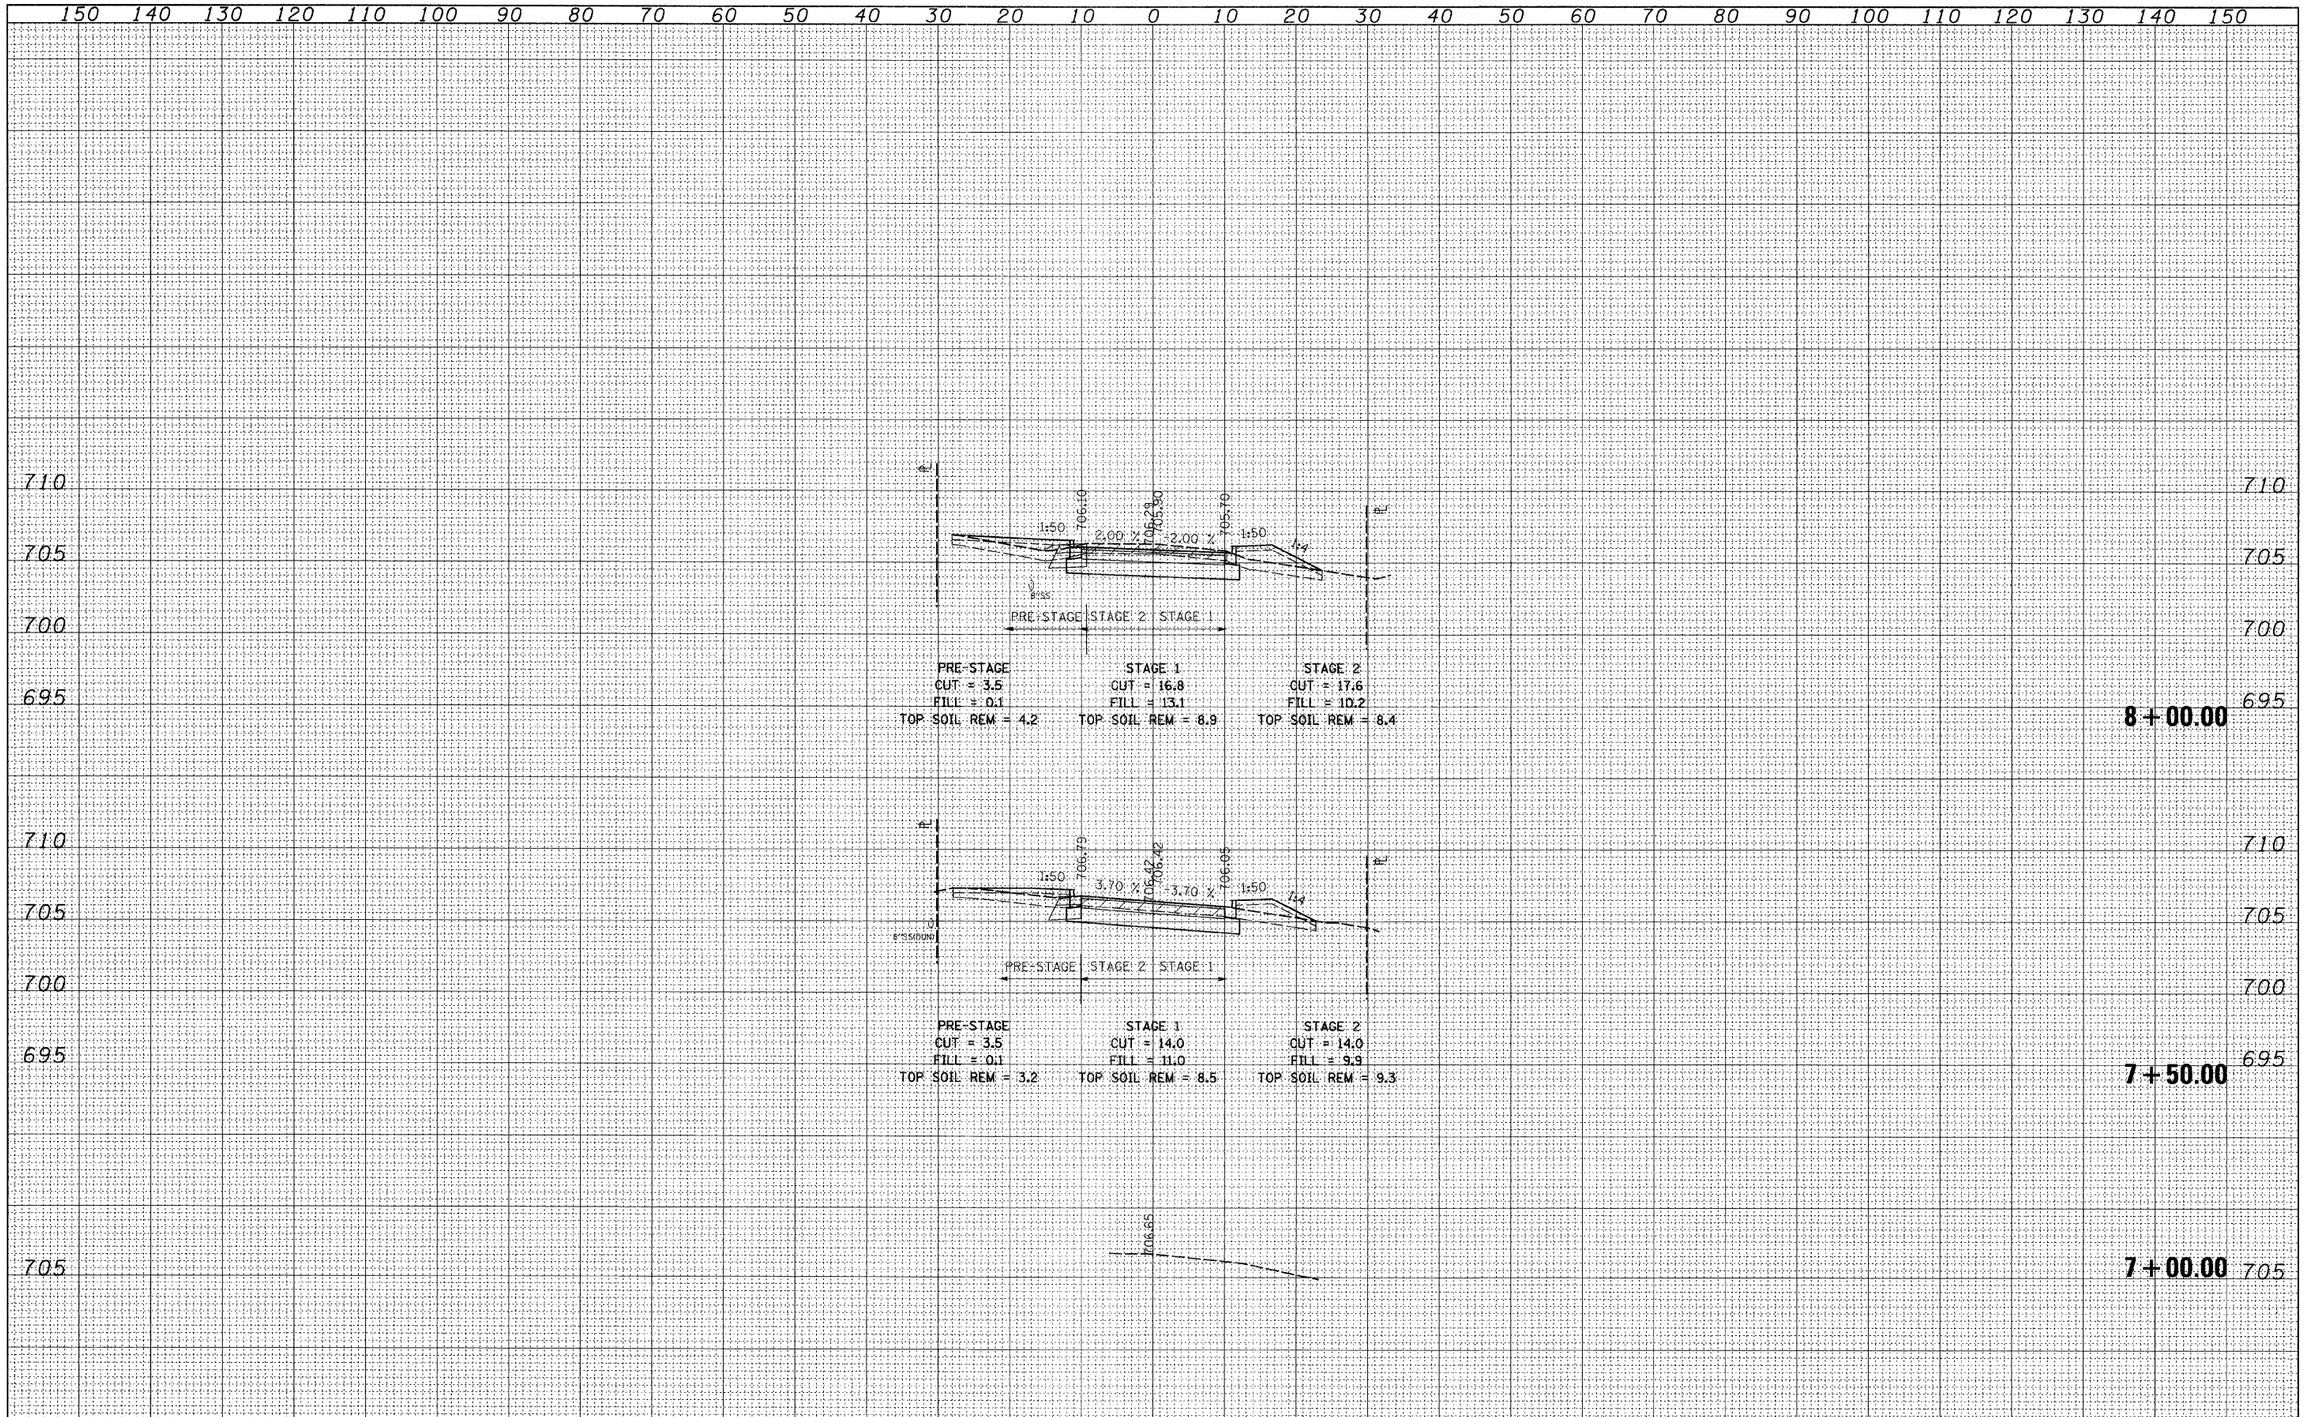


| FINAL SURVEY | BY | DATE |
|---|---|---|
| SURVEYED | | |
| PLOTTED | | |
| NOTE BOOK TEMPLATE | | |
| AREAS | | |
| NO. AREAS CHECKED | | |

| ORIGINAL SURVEY | BY | DATE |
|---|---|---|
| SURVEYED | | |
| PLOTTED | | |
| NOTE BOOK TEMPLATE | | |
| AREAS | | |
| NO. AREAS CHECKED | | |

| | | | |
|---|---|---|---|
| FILE NAME = n:\102901\cadd sheets\sht-xsec-Finstad-12-16-10.dgn | USER NAME = IDOT | DESIGNED - PDK | REVISED - |
| | | DRAWN - GAP | REVISED - |
| | PLOT SCALE = 10.0000 ' / IN. | CHECKED - MRH | REVISED - |
| | PLOT DATE = 7/8/2011 | DATE - 12/22/10 | REVISED - |

**STATE OF ILLINOIS**
**DEPARTMENT OF TRANSPORTATION**

**FINSTAD DRIVE**
**CROSS SECTIONS**

SCALE: | SHEET NO. OF SHEETS | STA. 7+00.00 TO STA. 8+00.00

| F.A. RTE. | SECTION | COUNTY | TOTAL SHEETS | SHEET NO. |
|---|---|---|---|---|
| 330 | 128R-3 | LAKE | 518 | 508 |

CONTRACT NO. 60953

ILLINOIS FED. AID PROJECT