FINAL SURVEY		BY	DATE
NOTE BOOK	SURVEYED		
	PLOTTED		
	TEMPLATE		
	AREAS		
NO.	AREAS CHECKED		

ORIGINAL SURVEY		BY	DATE
NOTE BOOK	SURVEYED		
	PLOTTED		
	TEMPLATE		
	AREAS		
NO.	AREAS CHECKED		

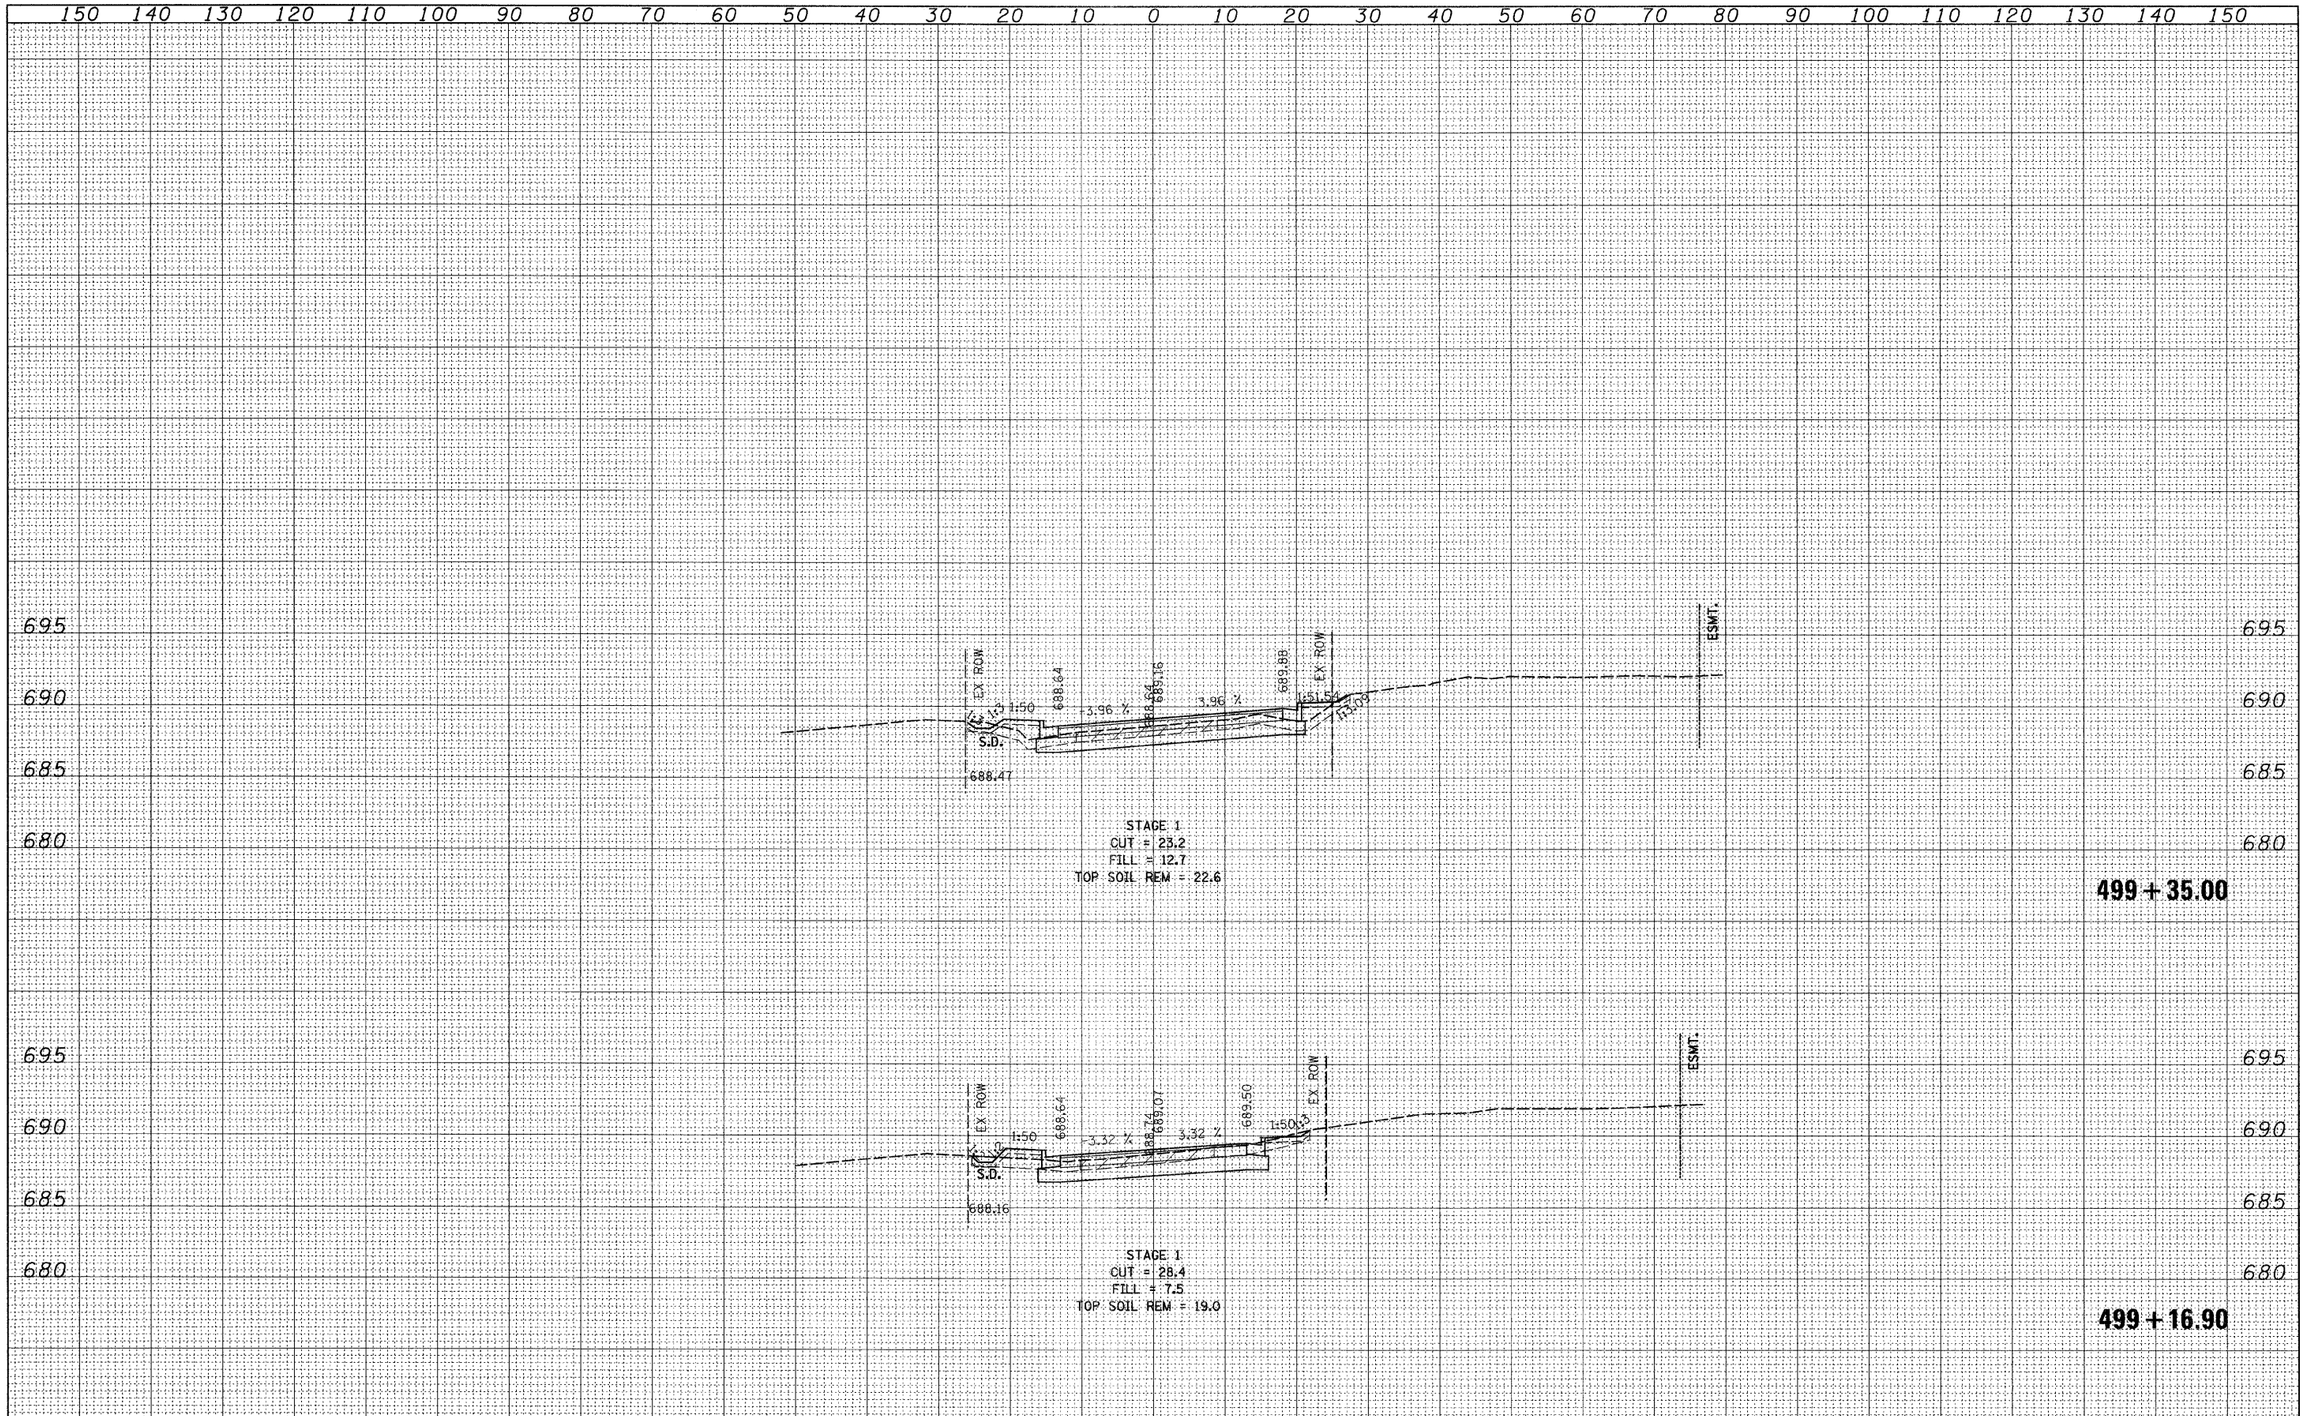

FILE NAME =	USER NAME = IDOT	DESIGNED - PDK	REVISED -
I:\102901\cadd sheets\sht-xsec-Janas-12-16-10.dgn		DRAWN - GAP	REVISED -
	PLOT SCALE = 10.0000 ' / IN.	CHECKED - MRH	REVISED -
	PLOT DATE = 7/8/2011	DATE - 12/22/2010	REVISED -

STATE OF ILLINOIS
DEPARTMENT OF TRANSPORTATION

JANAS CT.
CROSS SECTIONS

SCALE: | SHEET NO. OF SHEETS | STA. 499+16.90 TO STA. 499+35.00

F.A. RTE.	SECTION	COUNTY	TOTAL SHEETS	SHEET NO.
330	128R-3	LAKE	518	513

CONTRACT NO. 60953

ILLINOIS FED. AID PROJECT