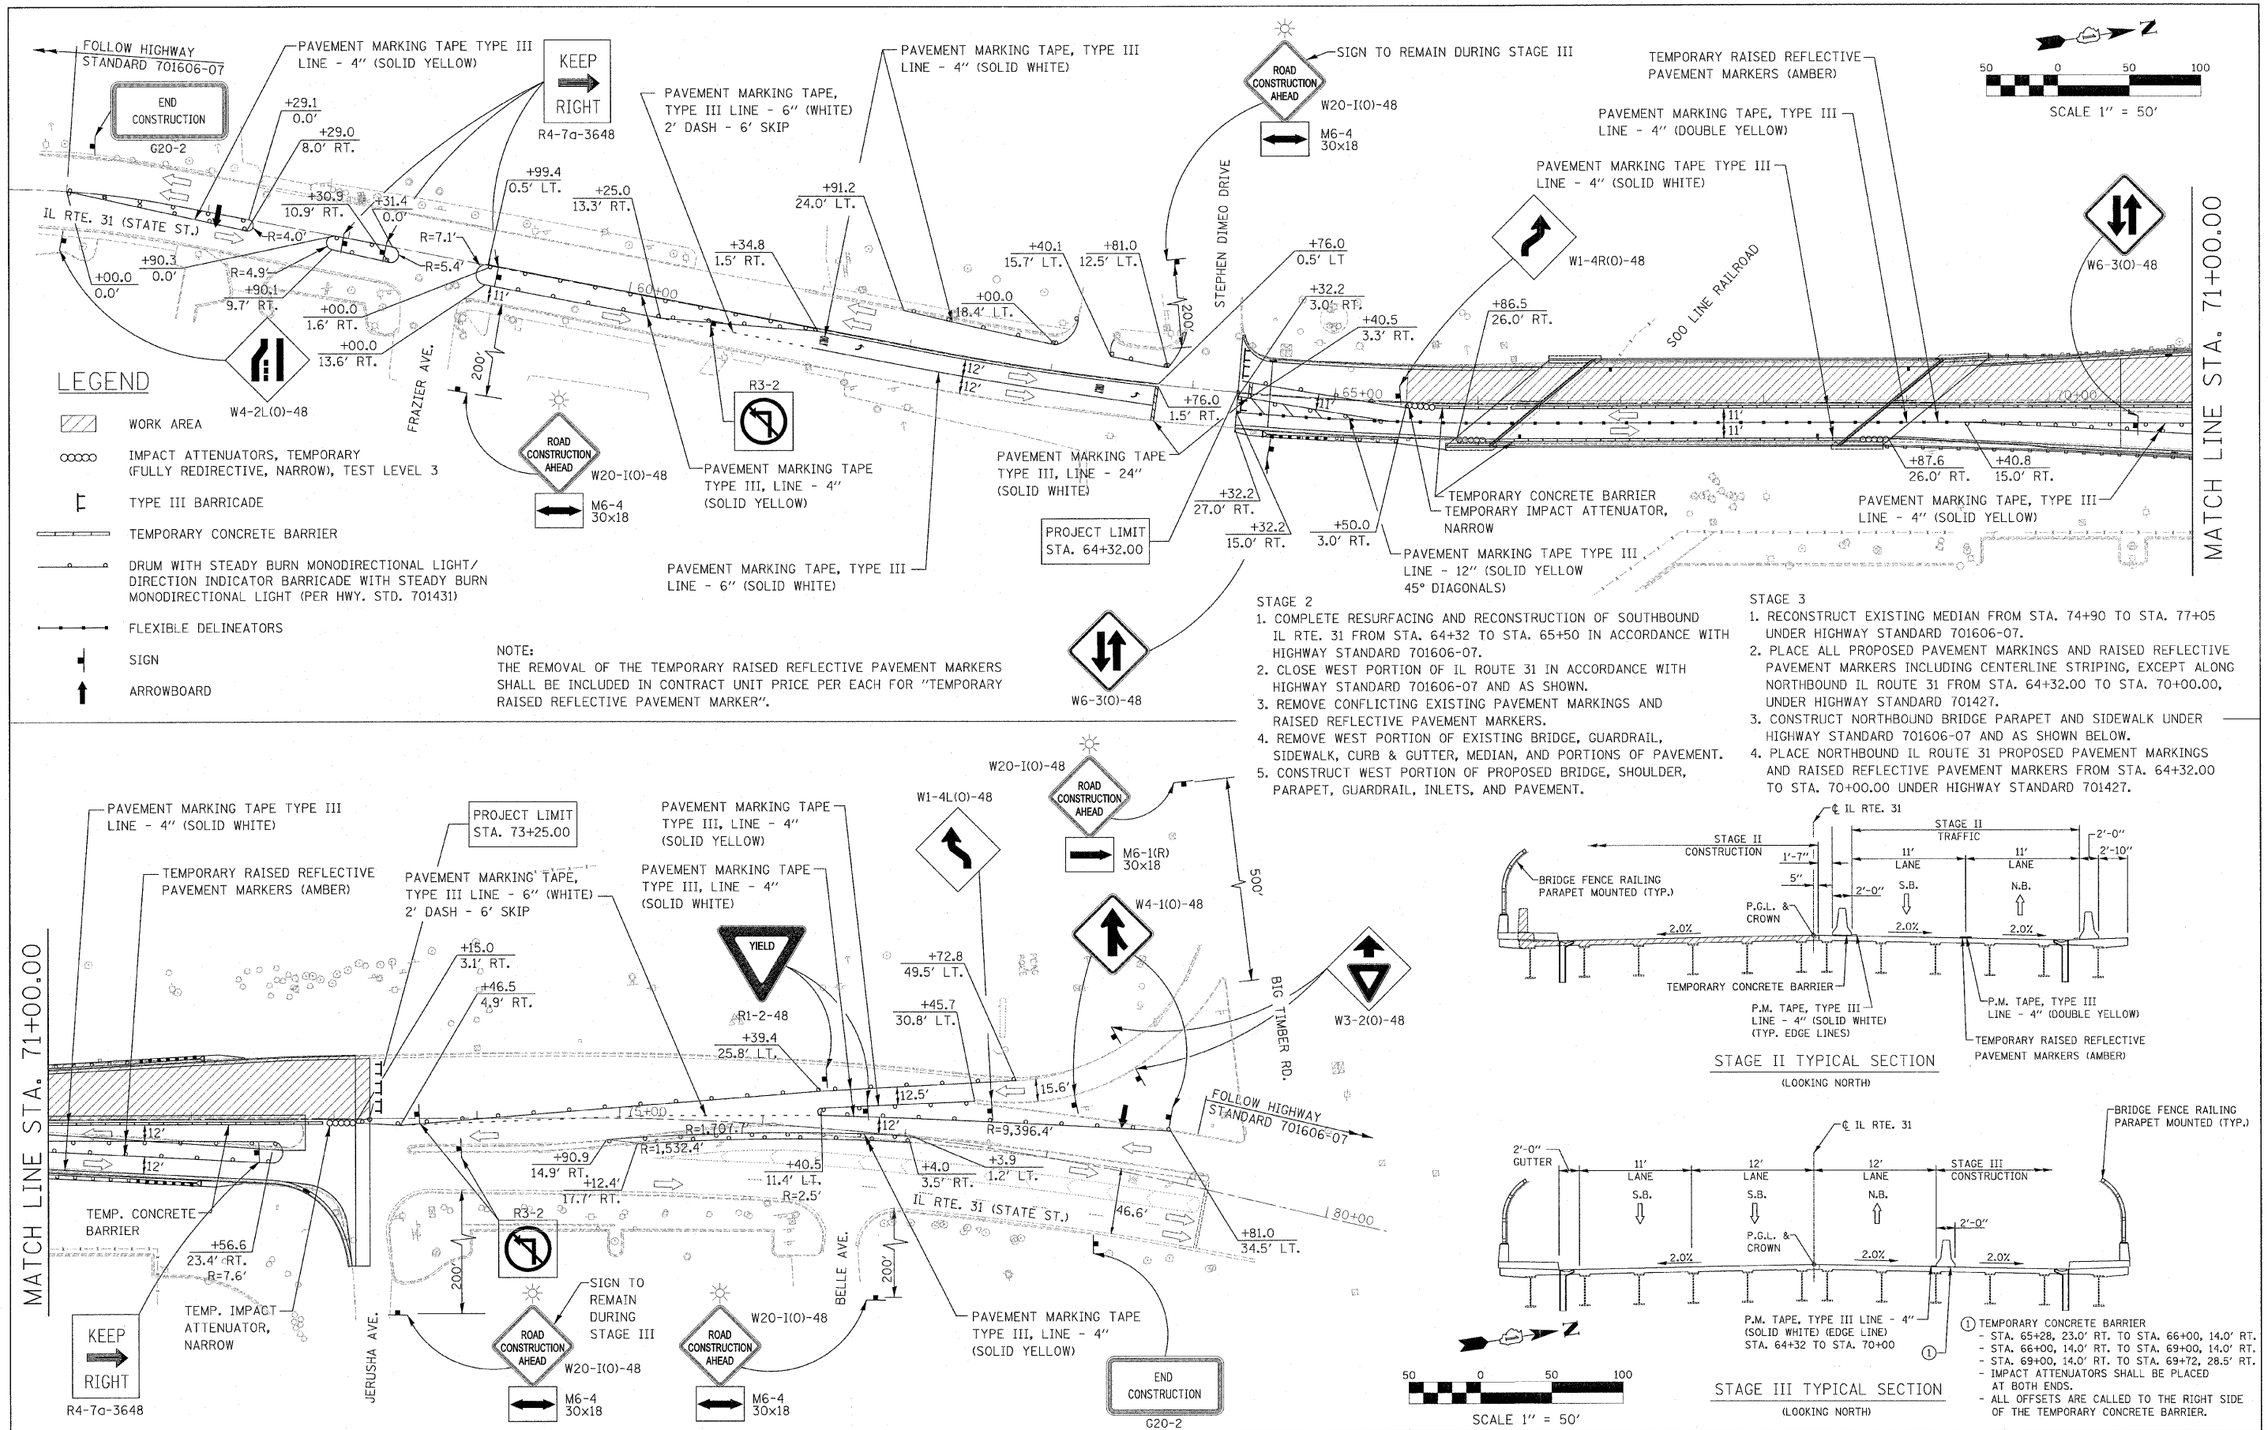

STAGE 2

1. COMPLETE RESURFACING AND RECONSTRUCTION OF SOUTHBOUND IL RTE. 31 FROM STA. 64+32 TO STA. 65+50 IN ACCORDANCE WITH HIGHWAY STANDARD 701606-07.
2. CLOSE WEST PORTION OF IL ROUTE 31 IN ACCORDANCE WITH HIGHWAY STANDARD 701606-07 AND AS SHOWN.
3. REMOVE CONFLICTING EXISTING PAVEMENT MARKINGS AND RAISED REFLECTIVE PAVEMENT MARKERS.
4. REMOVE WEST PORTION OF EXISTING BRIDGE, GUARDRAIL, SIDEWALK, CURB & GUTTER, MEDIAN, AND PORTIONS OF PAVEMENT.
5. CONSTRUCT WEST PORTION OF PROPOSED BRIDGE, SHOULDER, PARAPET, GUARDRAIL, INLETS, AND PAVEMENT.

STAGE 3

1. RECONSTRUCT EXISTING MEDIAN FROM STA. 74+90 TO STA. 77+05 UNDER HIGHWAY STANDARD 701606-07.
2. PLACE ALL PROPOSED PAVEMENT MARKINGS AND RAISED REFLECTIVE PAVEMENT MARKERS INCLUDING CENTERLINE STRIPING, EXCEPT ALONG NORTHBOUND IL ROUTE 31 FROM STA. 64+32.00 TO STA. 70+00.00, UNDER HIGHWAY STANDARD 701427.
3. CONSTRUCT NORTHBOUND BRIDGE PARAPET AND SIDEWALK UNDER HIGHWAY STANDARD 701606-07 AND AS SHOWN BELOW.
4. PLACE NORTHBOUND IL ROUTE 31 PROPOSED PAVEMENT MARKINGS AND RAISED REFLECTIVE PAVEMENT MARKERS FROM STA. 64+32.00 TO STA. 70+00.00 UNDER HIGHWAY STANDARD 701427.

STAGE II TYPICAL SECTION

(LOOKING NORTH)

① TEMPORARY CONCRETE BARRIER
- STA. 65+28, 23.0' RT. TO STA. 66+00, 14.0' RT.
- STA. 66+00, 14.0' RT. TO STA. 69+00, 14.0' RT.
- STA. 69+00, 14.0' RT. TO STA. 69+72, 28.5' RT.
- IMPACT ATTENUATORS SHALL BE PLACED AT BOTH ENDS.
- ALL OFFSETS ARE CALLED TO THE RIGHT SIDE OF THE TEMPORARY CONCRETE BARRIER.

STAGE III TYPICAL SECTION

(LOOKING NORTH)

FILE NAME = ...\D160C06-sht-staging2.dgn	USER NAME = Plotted by flin	DESIGNED - SGL	REVISED -
		DRAWN - SGL	REVISED -
	PLOT SCALE = 50.0000 ' / IN.	CHECKED - FML	REVISED -
	PLOT DATE = 8/10/2011	DATE - 07/01/2011	REVISED -

STATE OF ILLINOIS
DEPARTMENT OF TRANSPORTATION

MAINTENANCE OF TRAFFIC PLANS – STAGE 2
IL ROUTE 31 (STATE STREET) OVER SOO LINE RAILROAD

SCALE: 1" = 50' | SHEET NO. 2 OF 2 SHEETS | STA. | TO STA.

F.A.U. RTE.	SECTION	COUNTY	TOTAL SHEETS	SHEET NO.
3887	R-VB-R	KANE	83	14
		CONTRACT NO. 60C06		

FED. ROAD DIST. NO. | ILLINOIS | FED. AID PROJECT