PLAN

BY	DATE

SURVEYED
PLOTTED
GRADES CHECKED
FINAL CHECKED
RT. OF WAY CHECKED
CADD FILE NAME

NOTE BOOK
NO.

SOUTHBOUND PGL PROFILE

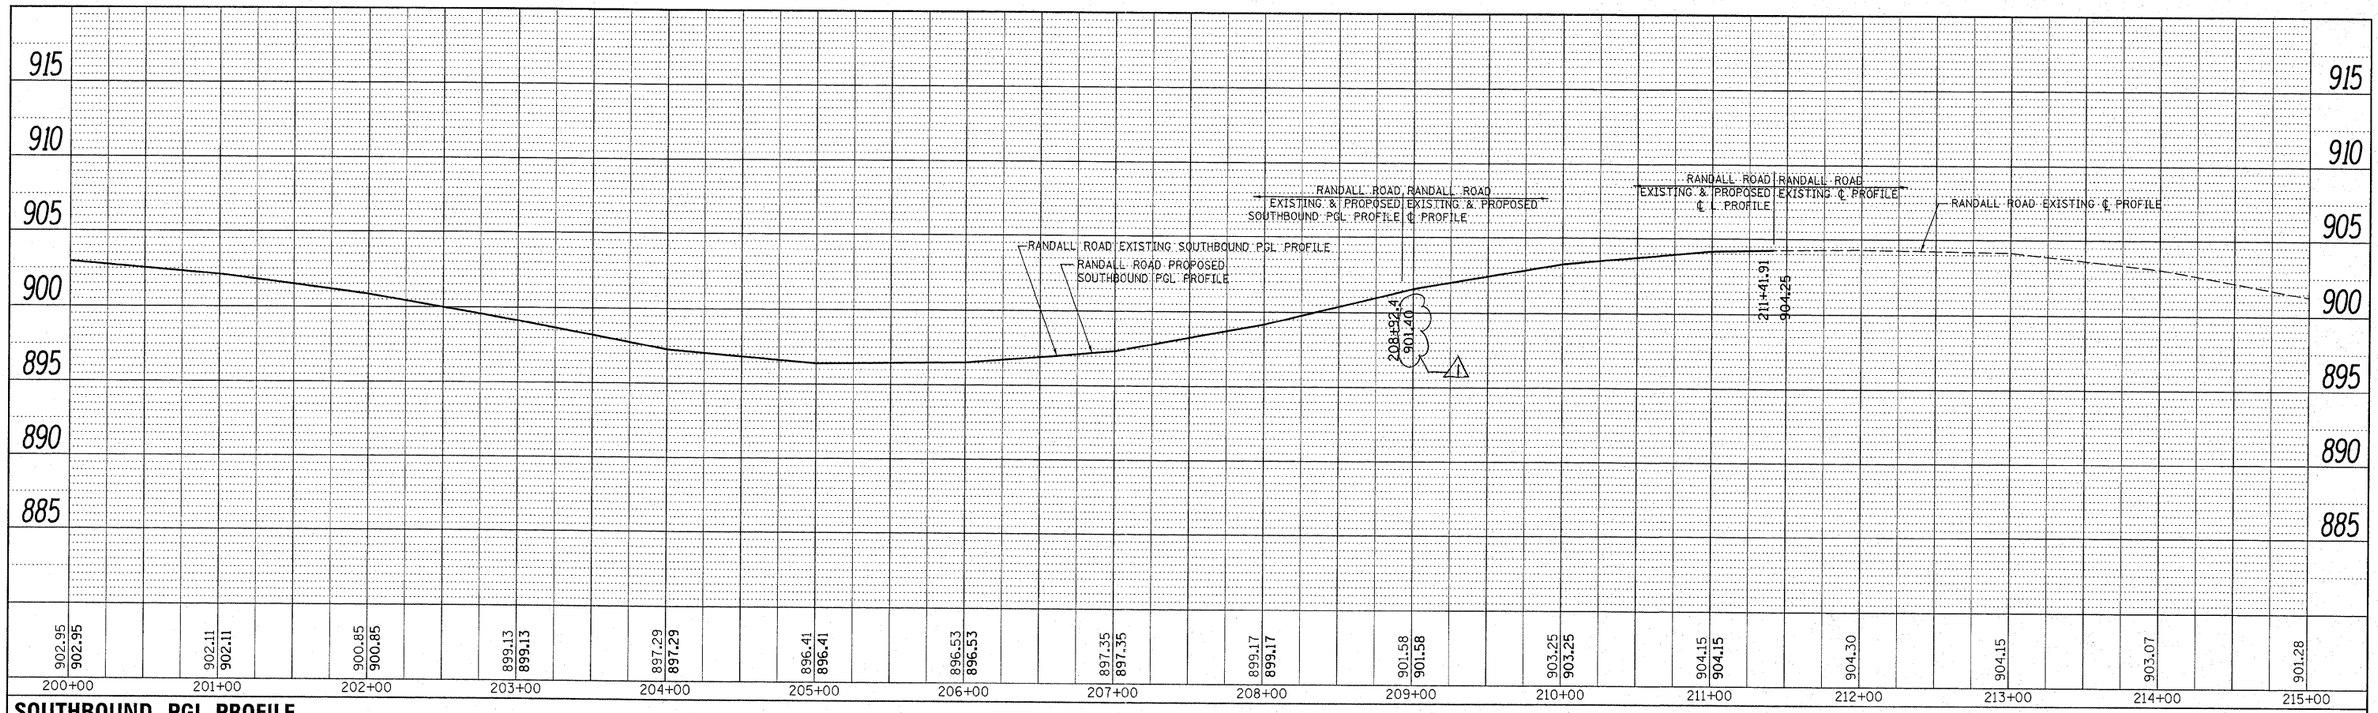

NORTHBOUND PGL PROFILE

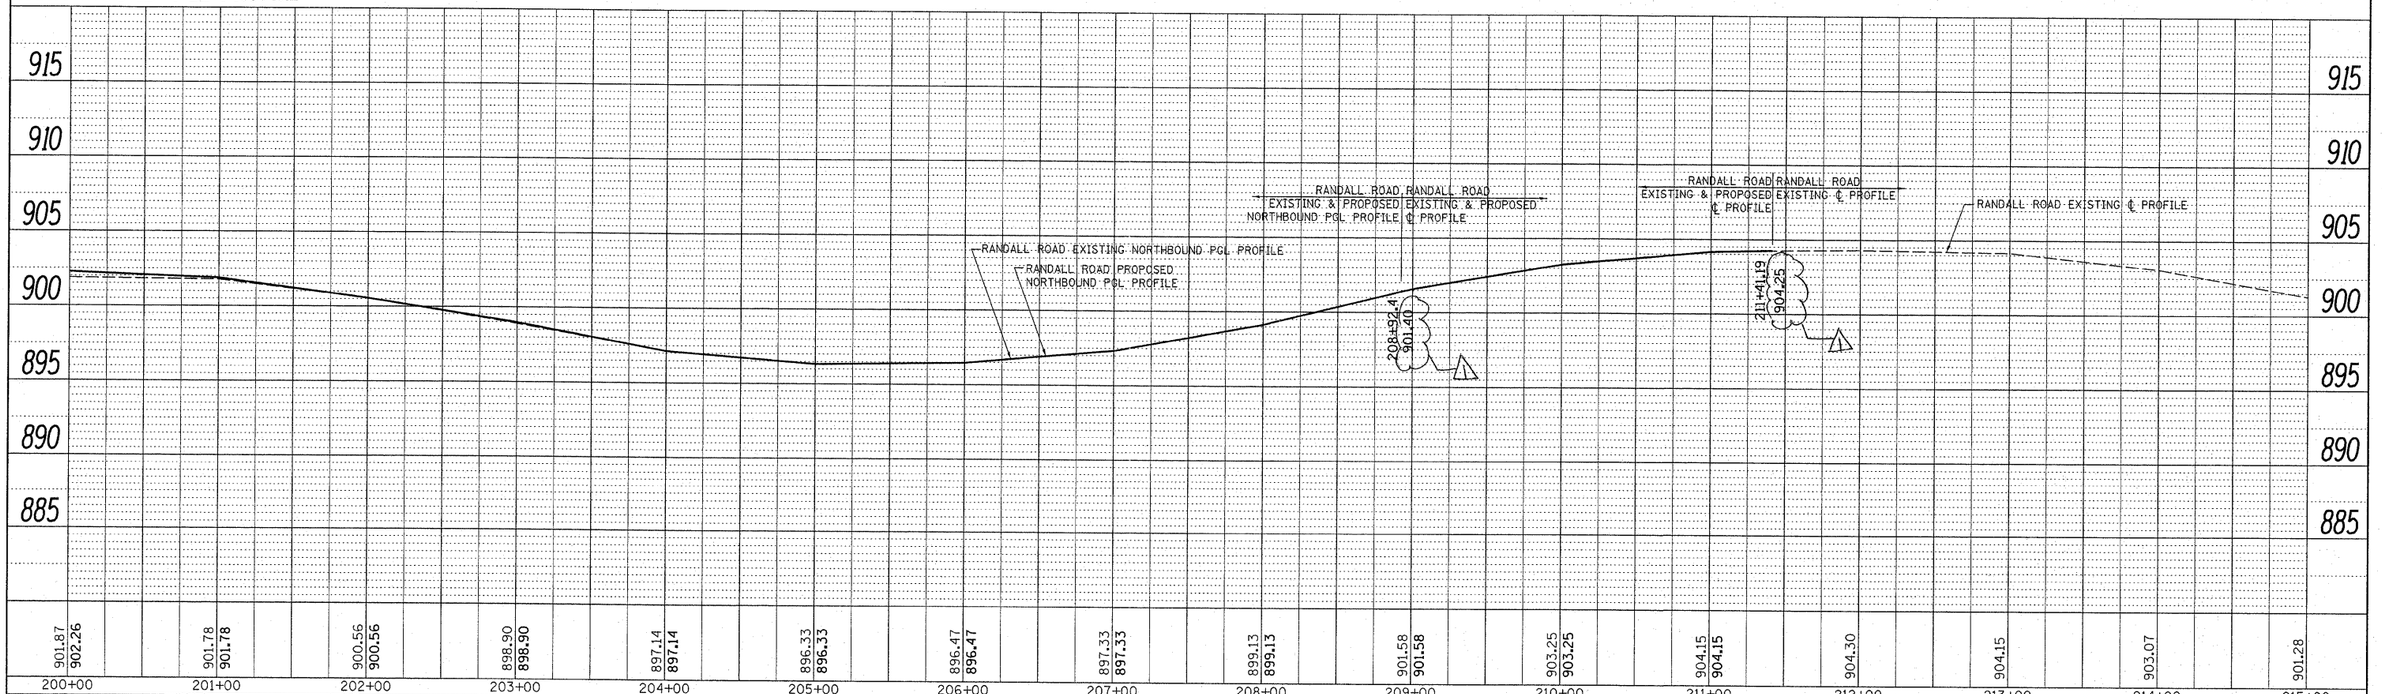

PROFILE

BY	DATE

SURVEYED
PLOTTED
GRADES CHECKED
FINAL NOTED
STRUCTURE NOTATNS CHKD

NOTE BOOK
NO.

FILE NAME = P110008-sht-profile.dgn	USER NAME = shiranisb	DESIGNED -	REVISED - ⚠1 REV 9/6/2011
		DRAWN -	REVISED -
	PLOT SCALE = 50.0000 ' / in.	CHECKED -	REVISED -
	PLOT DATE = 9/6/2011	DATE -	REVISED -

STATE OF ILLINOIS
DEPARTMENT OF TRANSPORTATION

RANDALL ROAD
EXISTING & PROPOSED ROADWAY PROFILE

SCALE H: 1"= 50' | SCALE V: 1"= 5' | SHEET NO. OF SHEETS | STA. 200+00.00 TO STA. 215+00.00

F.A.P RTE.	SECTION	COUNTY	TOTAL SHEETS	SHEET NO.
341	62-N-1	KANE	148	29
		CONTRACT NO. 60K09		
		ILLINOIS FED. AID PROJECT		