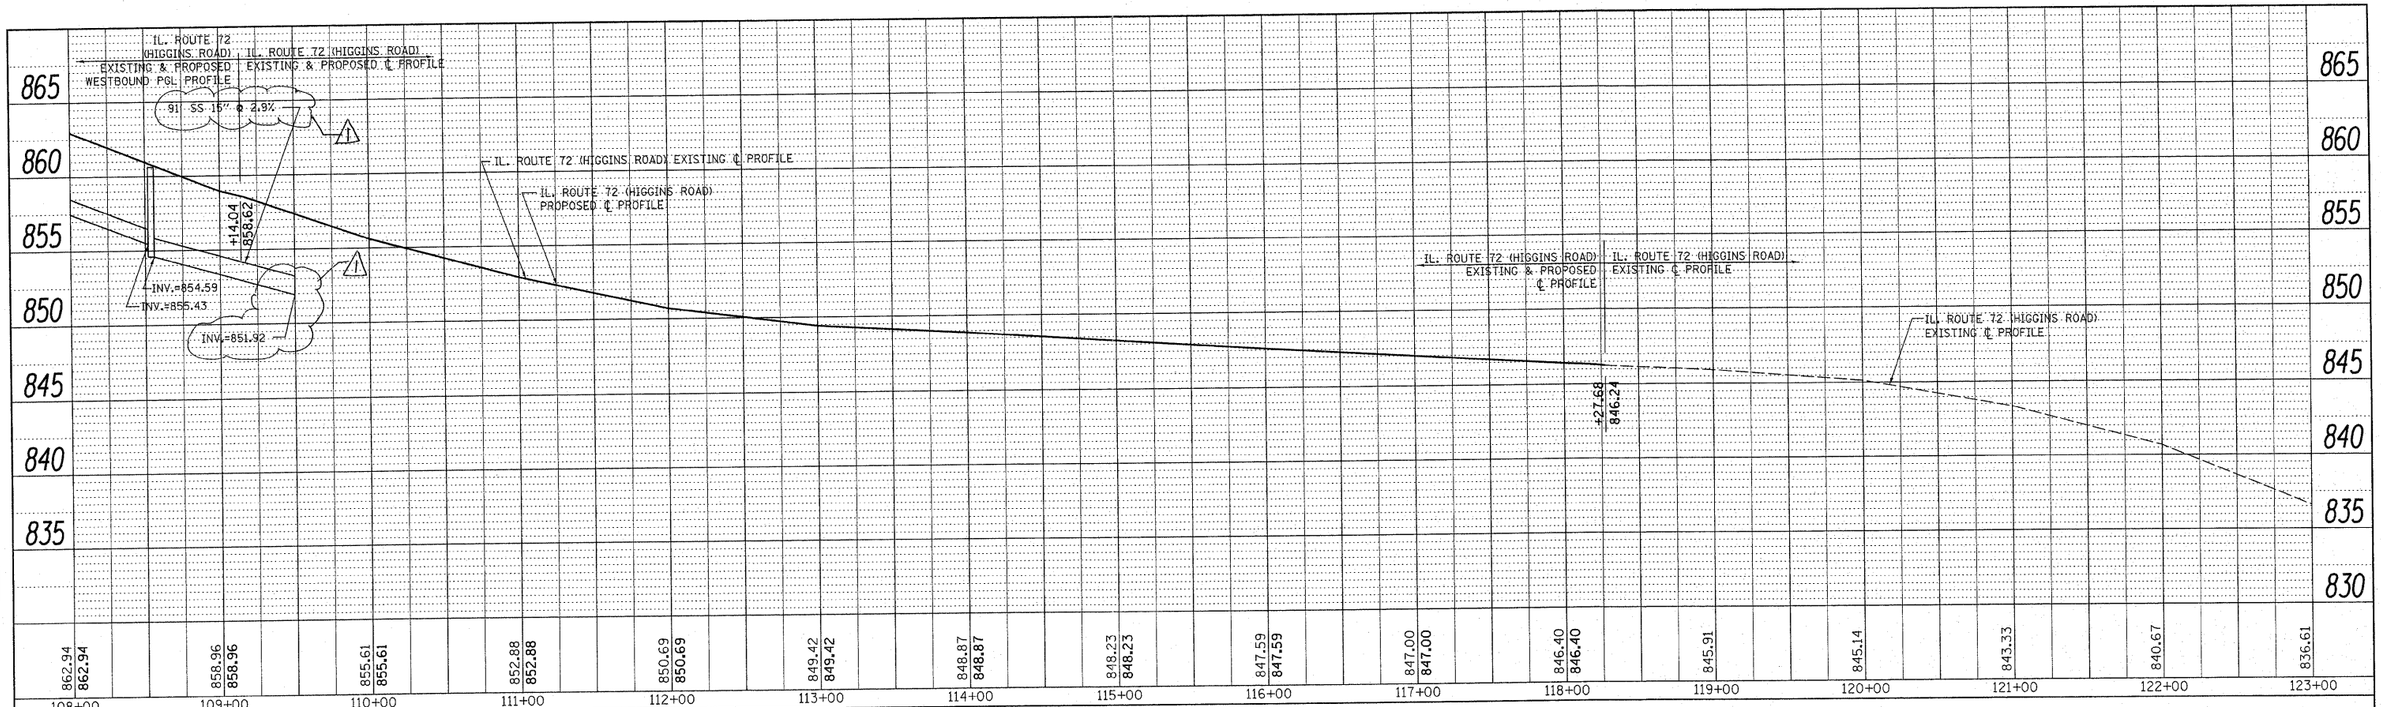

LEFT DRAINAGE PROFILE

RIGHT DRAINAGE PROFILE

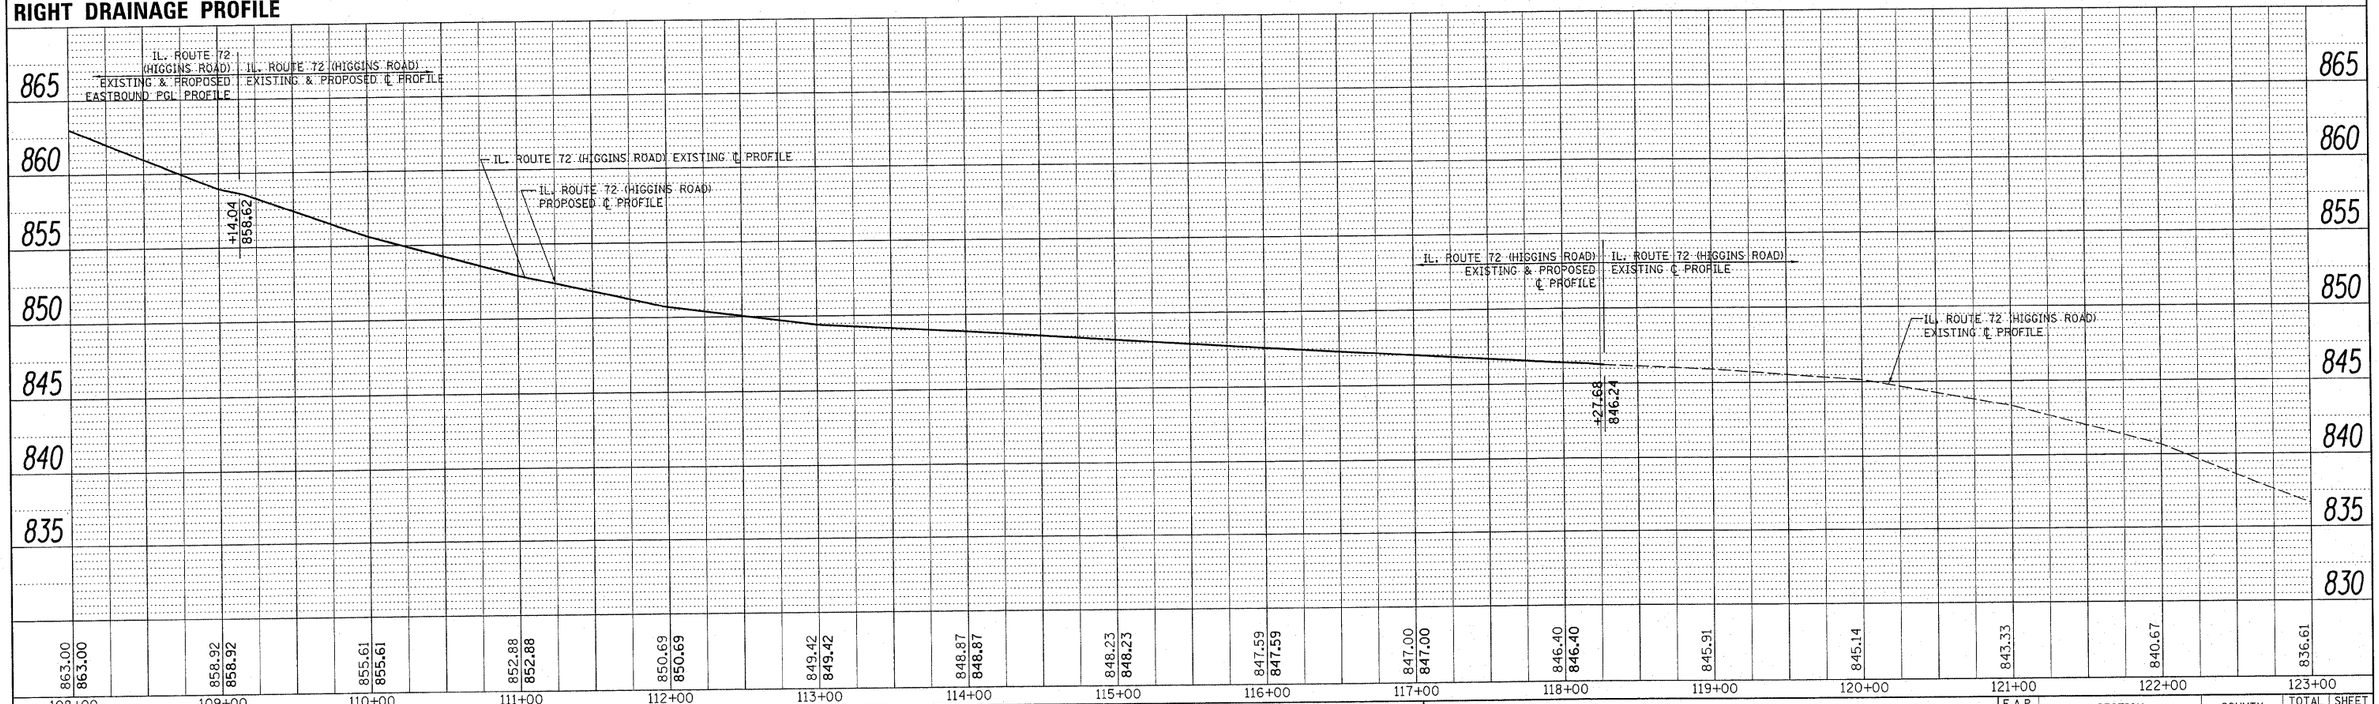

PLAN — NOTE BOOK NO. — SURVEYED — PLOTTED — ALIGNMENT CHECKED — RT. OF WAY CHECKED — CADD FILE NAME — BY — DATE

PROFILE — NOTE BOOK NO. — SURVEYED — PLOTTED — GRADES CHECKED — B.M. NOTED — STRUCTURE NOTATIONS CHKD — BY — DATE

FILE NAME = P110008-sht-drain.dgn	USER NAME = shiranisb	DESIGNED -	REVISED - ⚠ REV. 9/6/2011
		DRAWN -	REVISED -
	PLOT SCALE = 50.0000 ' / in.	CHECKED -	REVISED -
	PLOT DATE = 9/6/2011	DATE -	REVISED -

STATE OF ILLINOIS
DEPARTMENT OF TRANSPORTATION

IL. ROUTE 72 (HIGGINS ROAD)
EXISTING & PROPOSED DRAINAGE PROFILE

SCALE H: 1"= 50'
SCALE V: 1"= 5'
SHEET NO. OF SHEETS
STA. 108+00.00 TO STA. 123+00.00

F.A.P RTE.	SECTION	COUNTY	TOTAL SHEETS	SHEET NO.
341	62-N-1	KANE	148	39

CONTRACT NO. 60K09

ILLINOIS FED. AID PROJECT