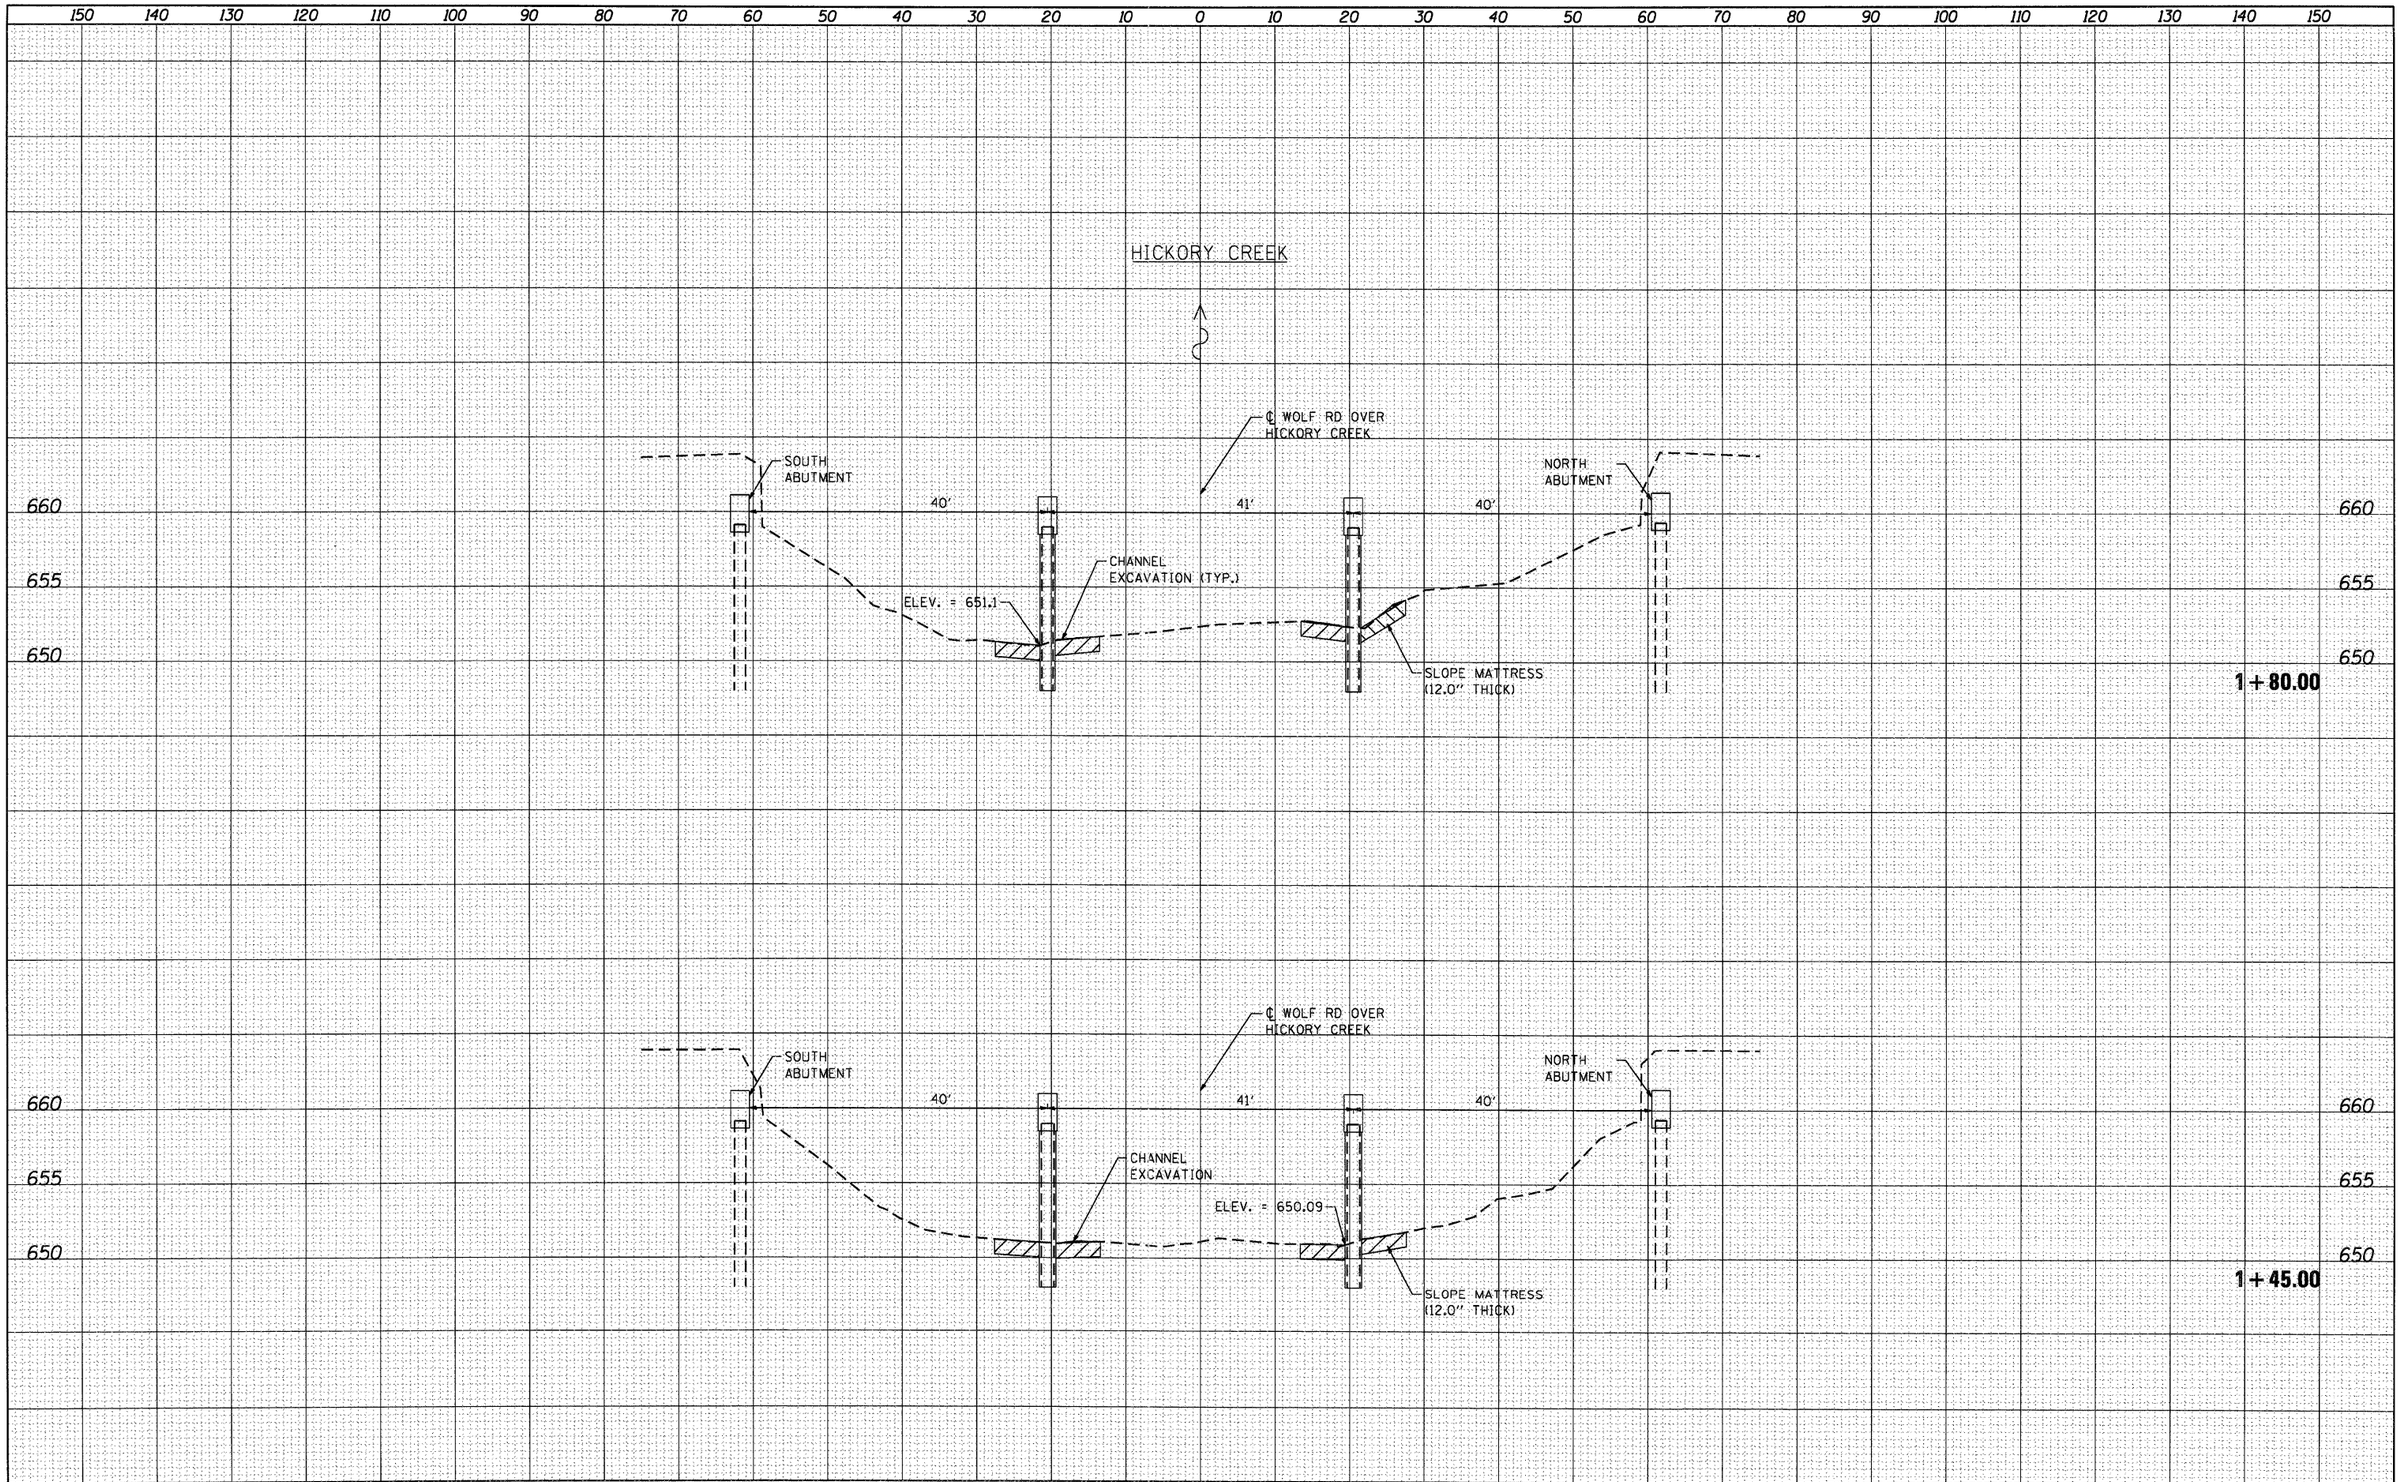

FINAL SURVEY		BY	DATE
NOTE BOOK	SURVEYED		
	PLOTTED		
	TEMPLATE		
	AREAS		
NO.	AREAS CHECKED		

ORIGINAL SURVEY		BY	DATE
NOTE BOOK	SURVEYED		
	PLOTTED		
	TEMPLATE		
	AREAS		
NO.	AREAS CHECKED		

HRGreen.com
Illinois Professional Design Firm
184-001322

USER NAME = SPernal	DESIGNED	C. HARTKE	REVISED
	DRAWN	S. PERNAL	REVISED
PLOT SCALE = 1:10H, 1:5V	CHECKED	T. HAMILTON	REVISED
PLOT DATE = 7/19/2011	DATE	7/19/11	REVISED

STATE OF ILLINOIS
DEPARTMENT OF TRANSPORTATION

CROSS SECTIONS
WOLF ROAD OVER HICKORY CREEK

SCALE: 1:10H, 1:5V | SHEET NO. 4 OF 4 SHEETS | STA. 1+45.00 TO STA. 1+80.00

F.A. RTE.	SECTION	COUNTY	TOTAL SHEETS	SHEET NO.
VAR.	2010-077-I	VAR.	21	16
	SN. 089-0271	CONTRACT NO. 60L65		
		ILLINOIS FED. AID PROJECT		