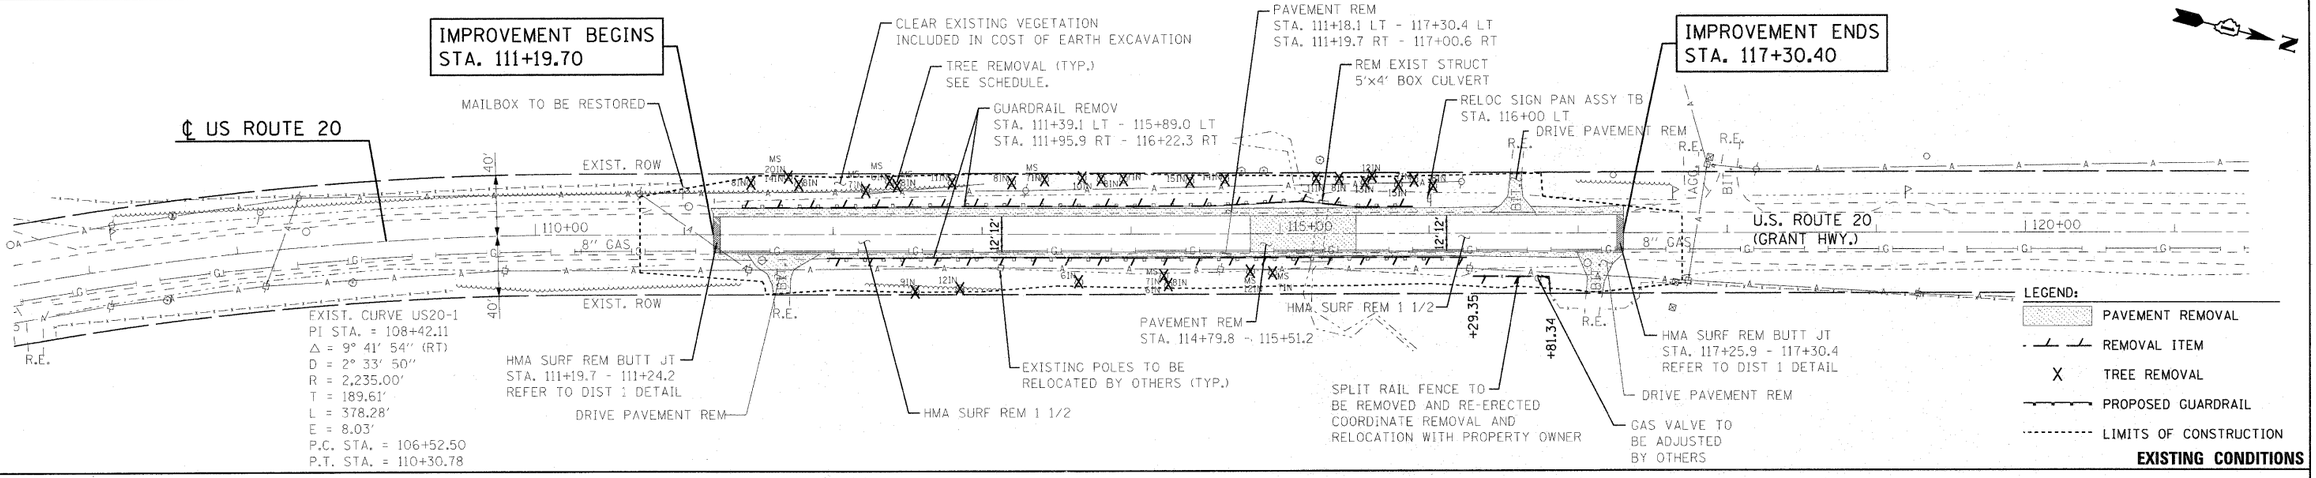

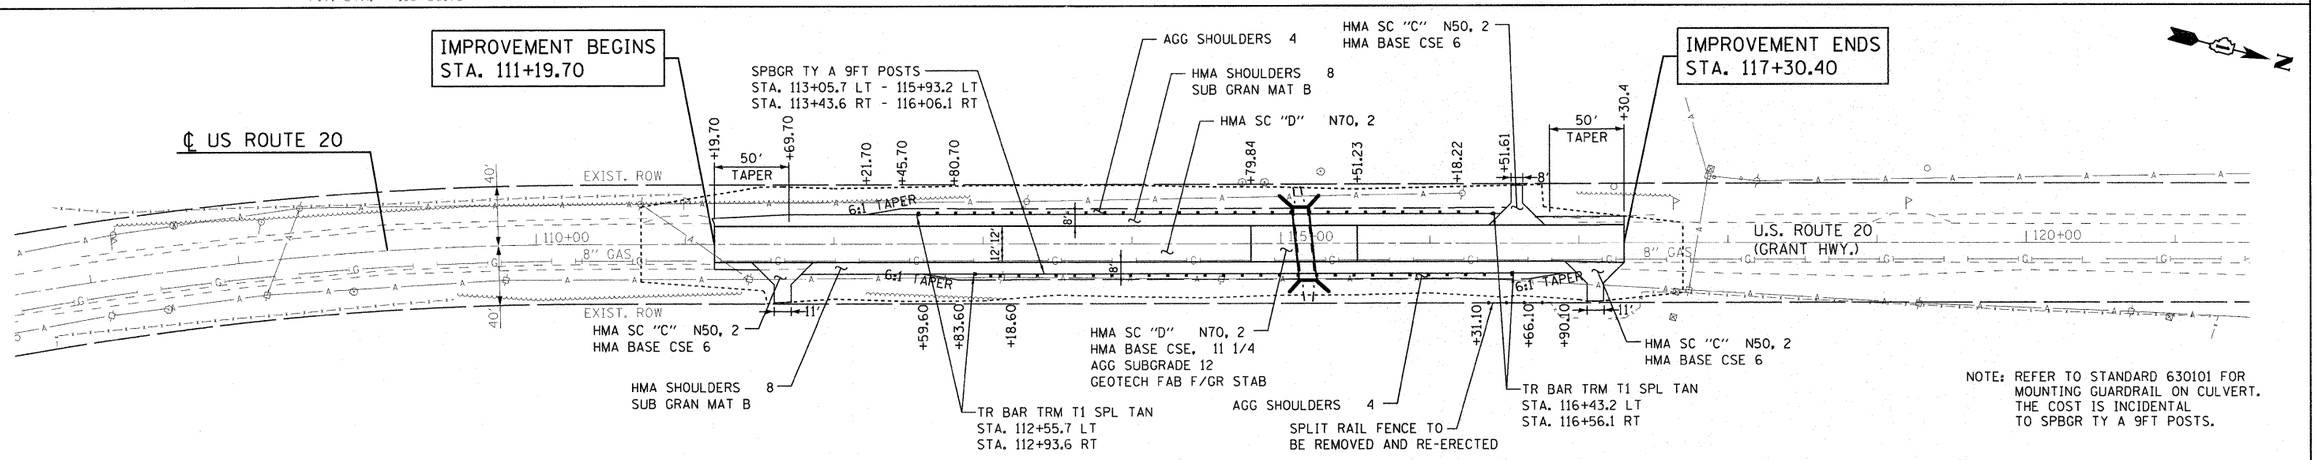

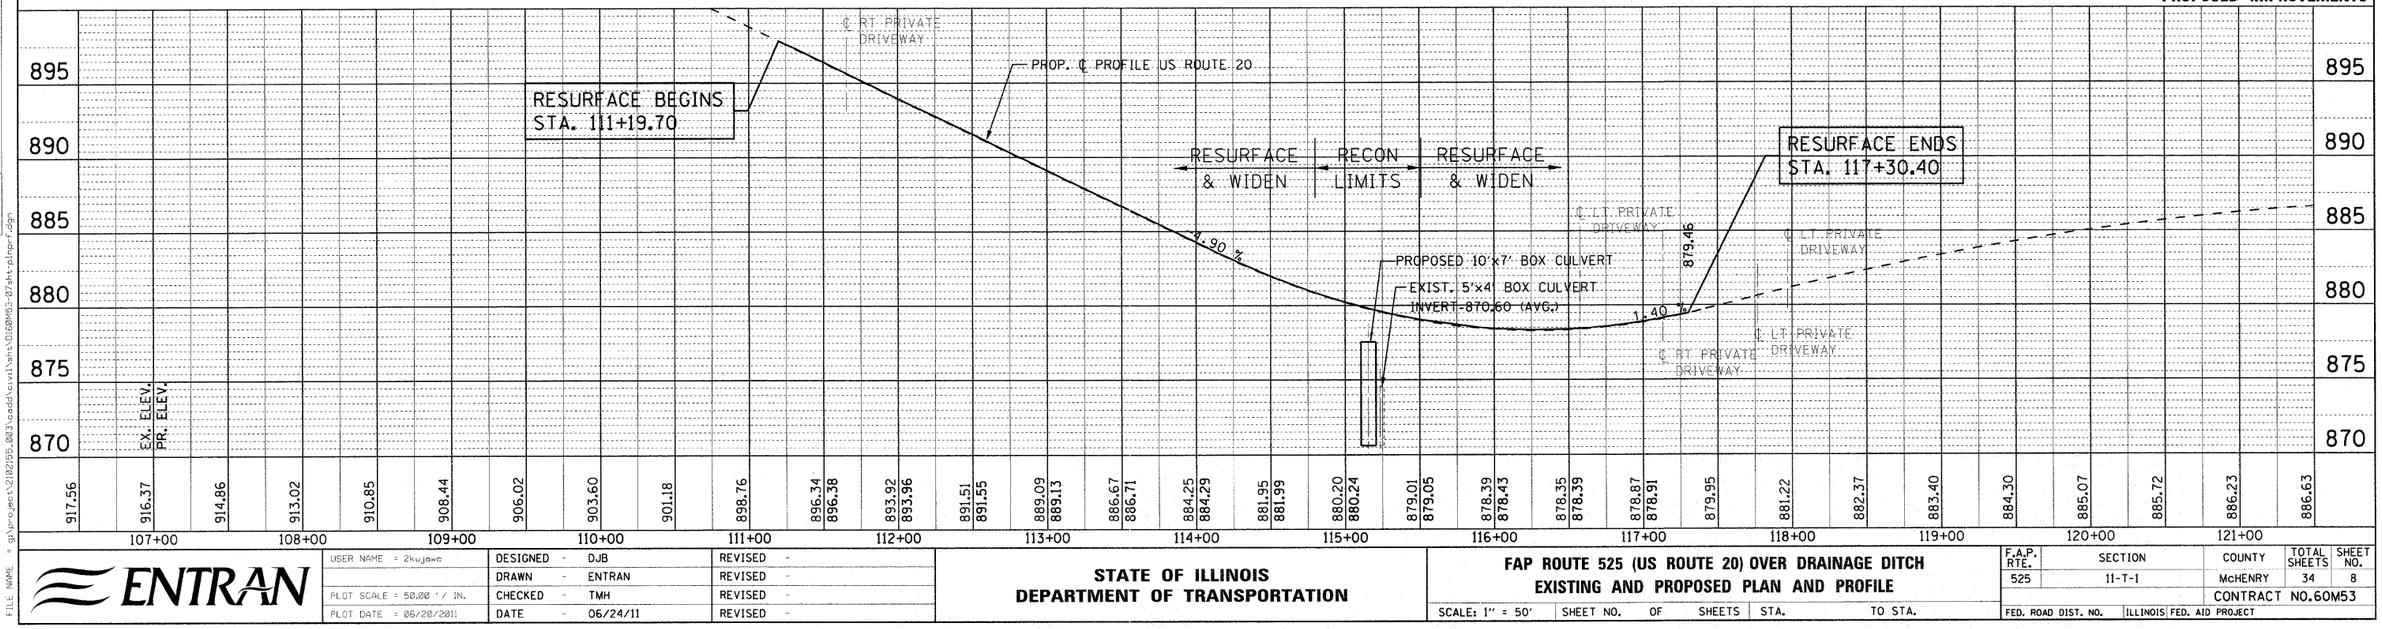

ENTRAN	USER NAME = 2kujawc	DESIGNED - DJB	REVISED -
		DRAWN - ENTRAN	REVISED -
	PLOT SCALE = 50.00 ' / IN.	CHECKED - TMH	REVISED -
	PLOT DATE = 06/20/2011	DATE - 06/24/11	REVISED -

STATE OF ILLINOIS
DEPARTMENT OF TRANSPORTATION

FAP ROUTE 525 (US ROUTE 20) OVER DRAINAGE DITCH
EXISTING AND PROPOSED PLAN AND PROFILE

SCALE: 1" = 50' | SHEET NO. OF SHEETS | STA. TO STA.

F.A.P. RTE.	SECTION	COUNTY	TOTAL SHEETS	SHEET NO.
525	11-T-1	McHENRY	34	8
		CONTRACT NO.60M53		
FED. ROAD DIST. NO.	ILLINOIS	FED. AID PROJECT		

PLAN — SURVEYED, PLOTTED, GRADES CHECKED, R.O.W. CHECKED, CADD FILE NAME, NOTE BOOK, NO., BY, DATE

PROFILE — SURVEYED, PLOTTED, GRADES CHECKED, R.O.W. CHECKED, STRUCTURE NO(S)/RS CHKD, NOTE BOOK, NO., BY, DATE

FILE NAME = g:\projects\2102155.003\caddd\civil\shts\D160M53-07sht_plnprf.dgn