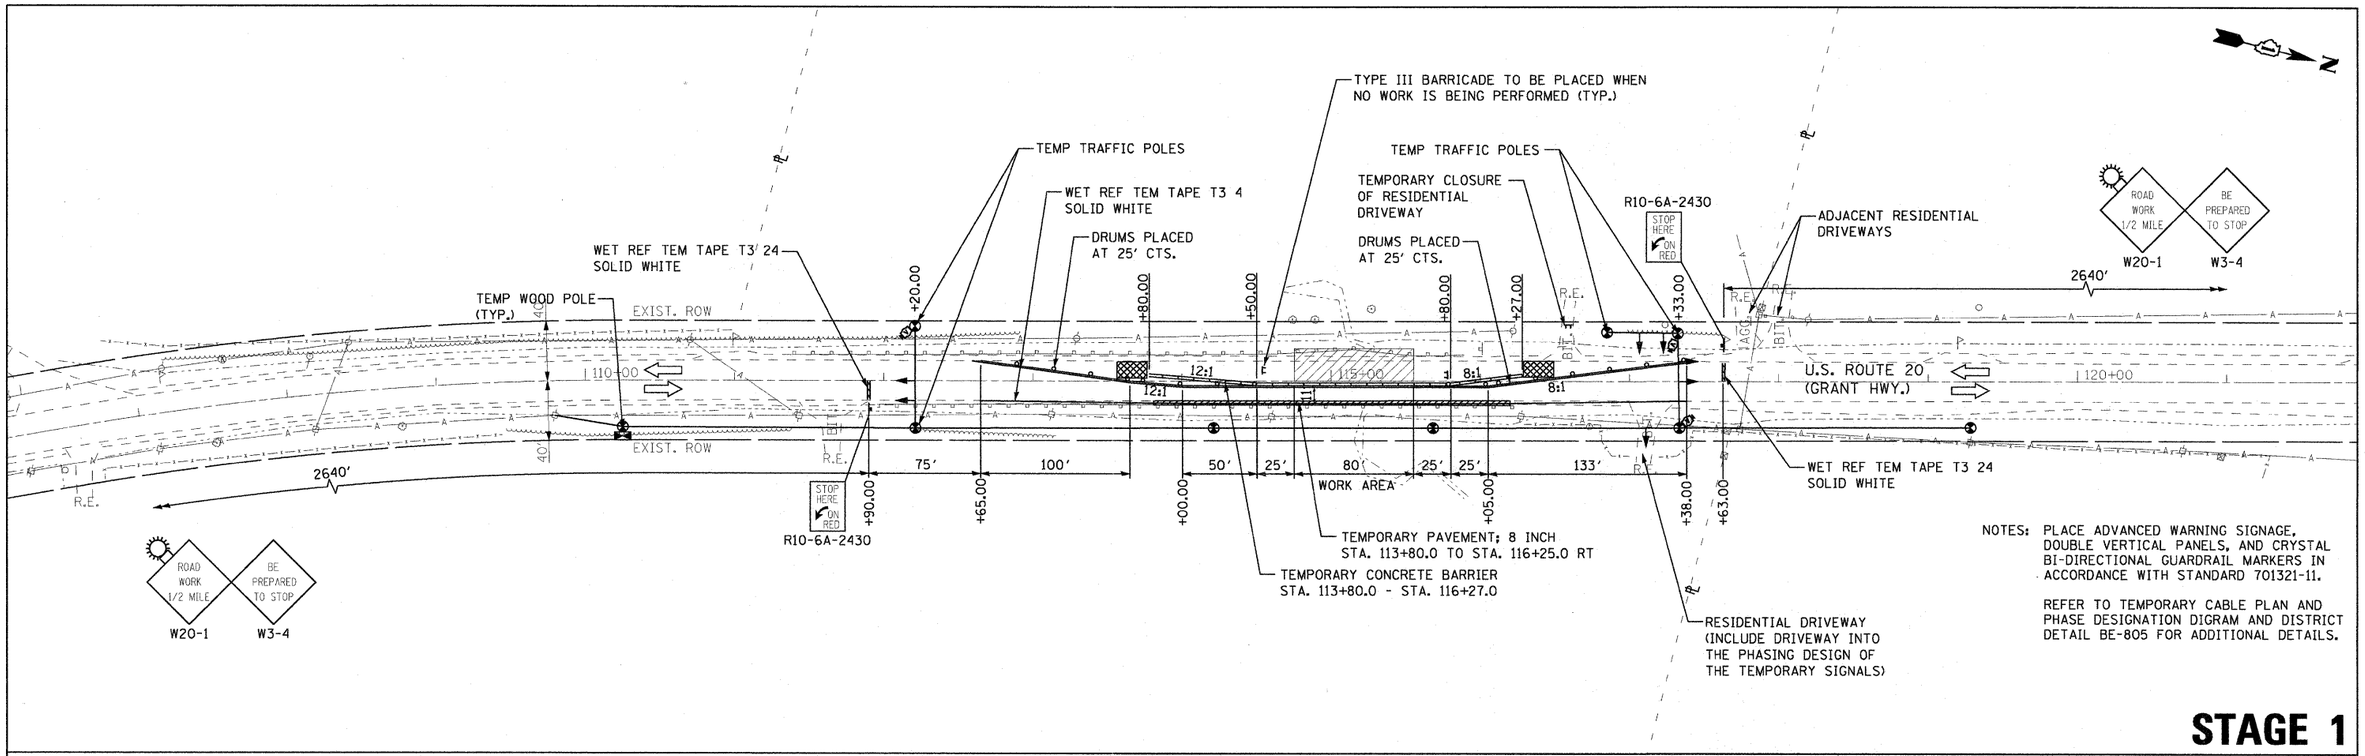

ENTRAN	USER NAME = 2kujawc	DESIGNED - DJB	REVISED -	STATE OF ILLINOIS DEPARTMENT OF TRANSPORTATION	FAP ROUTE 525 (US ROUTE 20) OVER DRAINAGE DITCH MAINTENANCE OF TRAFFIC – STAGE 1 AND 2	F.A.P. RTE. 525	SECTION 11-T-1	COUNTY McHENRY	TOTAL SHEETS 34 / SHEET NO. 10
		DRAWN - ENTRAN	REVISED -					CONTRACT NO. 60M53	
	PLOT SCALE = 50.00 ' / IN.	CHECKED - TMH	REVISED -		SCALE: 1" = 50' SHEET NO. OF SHEETS STA. TO STA.	FED. ROAD DIST. NO.	ILLINOIS	FED. AID PROJECT	
	PLOT DATE = 07/05/2011	DATE - 06/24/11	REVISED -						

FILE NAME = G:\project\2102155.003\CADD\Civil\Sht\D160M53-08sht-staging.dgn