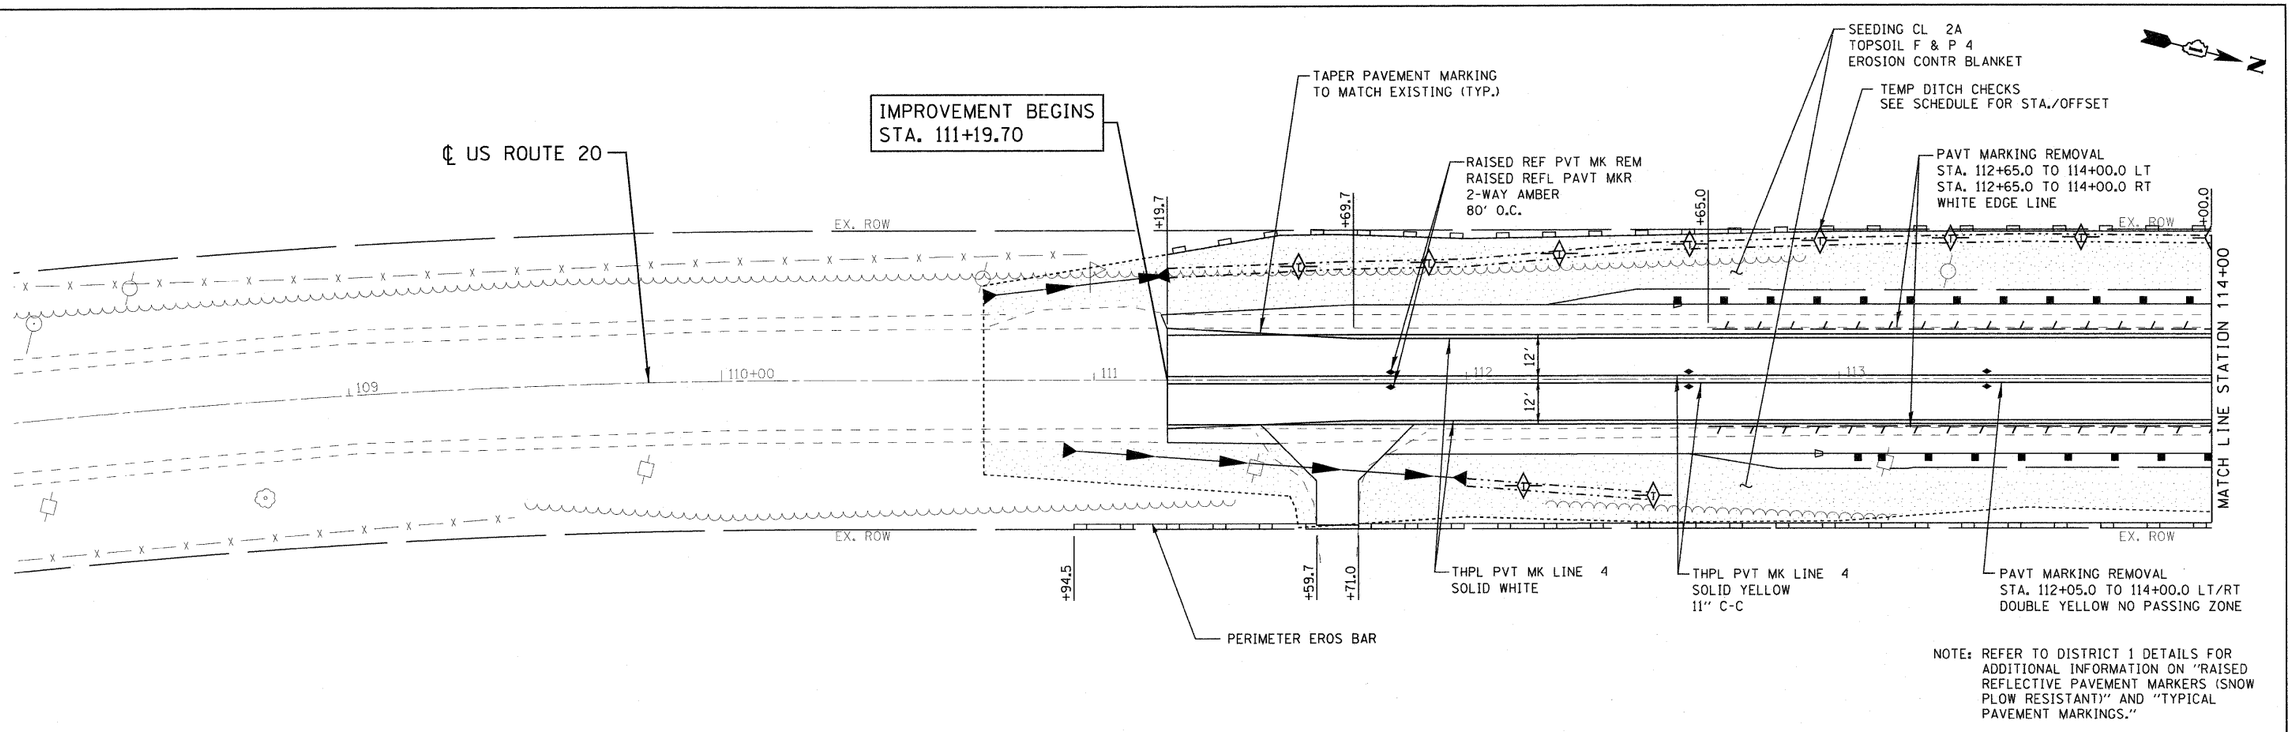

NOTE: REFER TO DISTRICT 1 DETAILS FOR ADDITIONAL INFORMATION ON "RAISED REFLECTIVE PAVEMENT MARKERS (SNOW PLOW RESISTANT)" AND "TYPICAL PAVEMENT MARKINGS."

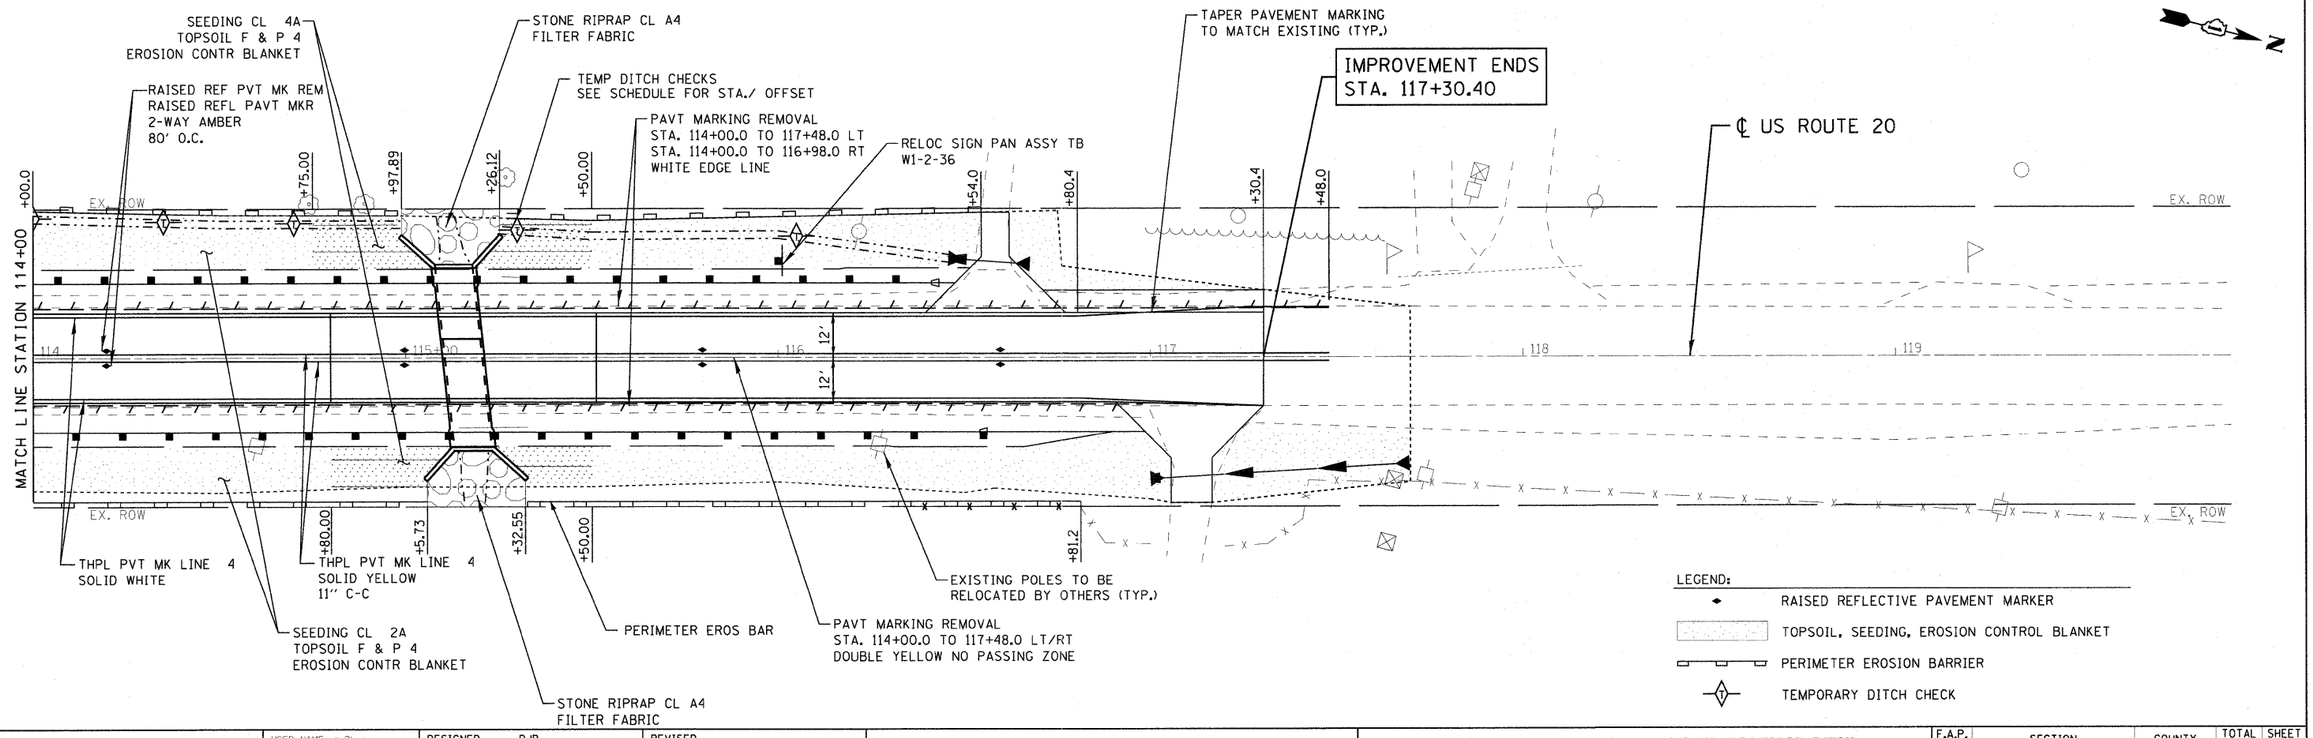

LEGEND:

- RAISED REFLECTIVE PAVEMENT MARKER
- TOPSOIL, SEEDING, EROSION CONTROL BLANKET
- PERIMETER EROSION BARRIER
- TEMPORARY DITCH CHECK

FILE NAME = s:\projects\2102156.003\cadd\sui\sht\D160M53-0#sht-PMK.dgn

ENTRAN

USER NAME = 2kujawc	DESIGNED - DJB		REVISED -
	DRAWN - ENTRAN		REVISED -
PLOT SCALE = 20.00 ' / IN.	CHECKED - TMH		REVISED -
PLOT DATE = 06/20/2011	DATE - 06/24/11		REVISED -

STATE OF ILLINOIS
DEPARTMENT OF TRANSPORTATION

FAP ROUTE 525 (US ROUTE 20) OVER DRAINAGE DITCH
PAVEMENT MARKING, LANDSCAPING, & EROSION CONTROL PLAN

SCALE: 1" = 20' | SHEET NO. OF SHEETS | STA. TO STA.

F.A.P. RTE.	SECTION	COUNTY	TOTAL SHEETS	SHEET NO.
525	11-T-1	McHENRY	34	12
		CONTRACT NO. 60M53		
FED. ROAD DIST. NO.	ILLINOIS	FED. AID PROJECT		