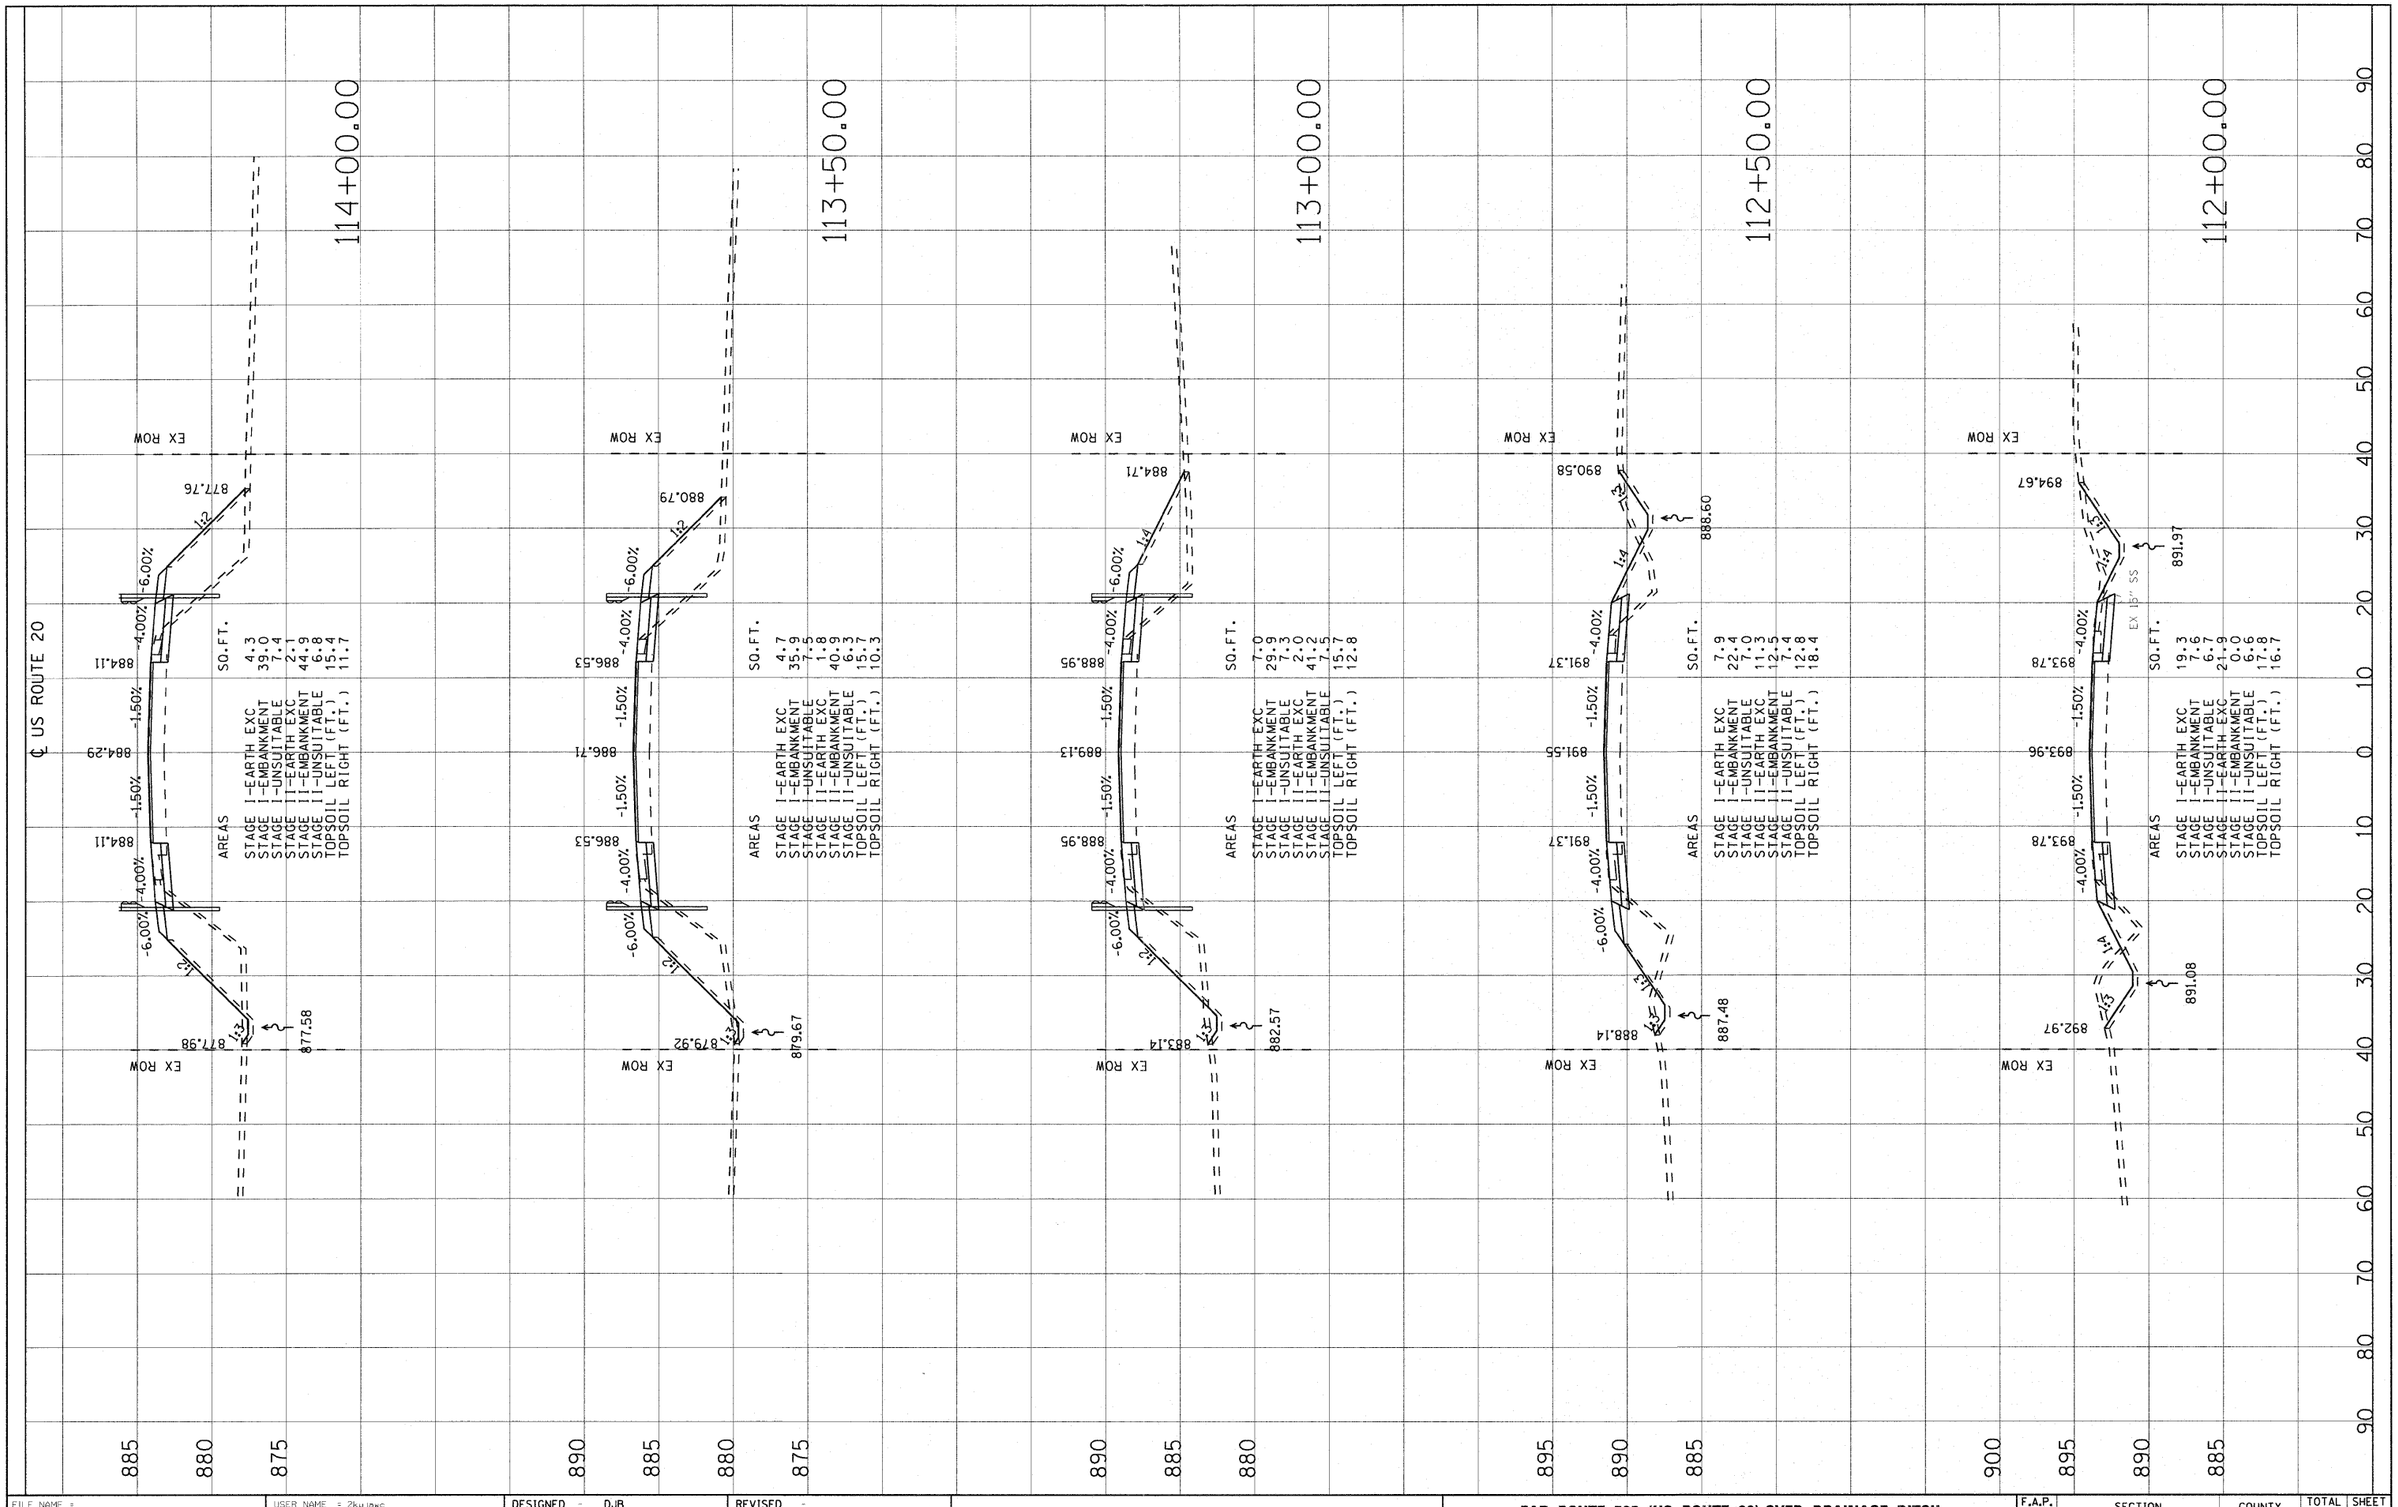

FINAL SURVEY	SURVEYED	BY	DATE
	PLOTTED		
NOTE BOOK	TEMPLATE		
	AREAS		
NO.	AREAS CHECKED		

ORIGINAL SURVEY	SURVEYED	BY	DATE
	PLOTTED		
NOTE BOOK	TEMPLATE		
	AREAS		
NO.	AREAS CHECKED		

FILE NAME = g:\project\2102155_003\cadd\civil\sht\D160M53-12sht-xsec.dgn	USER NAME = Zkujawc	DESIGNED - DJB	REVISED -
		DRAWN - ENTRAN	REVISED -
	PLOT SCALE = 10.0000 ' / IN.	CHECKED - TMH	REVISED -
	PLOT DATE = 06/20/2011	DATE - 06/24/11	REVISED -

STATE OF ILLINOIS
DEPARTMENT OF TRANSPORTATION

FAP ROUTE 525 (US ROUTE 20) OVER DRAINAGE DITCH
US ROUTE 20 CROSS SECTIONS

SCALE: 1"=5'V/10'H | SHEET NO. OF SHEETS | STA. TO STA.

F.A.P. RTE.	SECTION	COUNTY	TOTAL SHEETS	SHEET NO.
525	11-T-1		34	31
		CONTRACT NO.60M53		
FED. ROAD DIST. NO.	ILLINOIS	FED. AID PROJECT		