CONSTRUCTION NOTES:

1. REMOVE EXISTING PEDESTRIAN HEAD AND PUSH-BUTTON. INSTALL NEW PEDESTRIAN SIGNAL HEAD, LED, 1-FACE, BRACKET MOUNTED, AND PEDESTRIAN PUSH-BUTTON. RE-USE EXISTING CABLES.
2. REMOVE EXISTING PEDESTRIAN HEADS AND PUSH-BUTTONS. INSTALL NEW PEDESTRIAN SIGNAL HEAD, LED, 2-FACE, BRACKET MOUNTED, AND PEDESTRIAN PUSH-BUTTONS. RE-USE EXISTING CABLES.
3. REMOVE EXISTING SERVICE INSTALLATION. INSTALL NEW SERVICE INSTALLATION, POLE MOUNT. RE-USE EXISTING CABLE.
4. RETROFIT EXISTING LED SIGNAL HEAD WITH CURRENT LED SIGNAL MODULE.
5. REMOVE EXISTING TRAFFIC SIGNAL BACKPLATE. INSTALL RETROREFLECTIVE BACKPLATE.

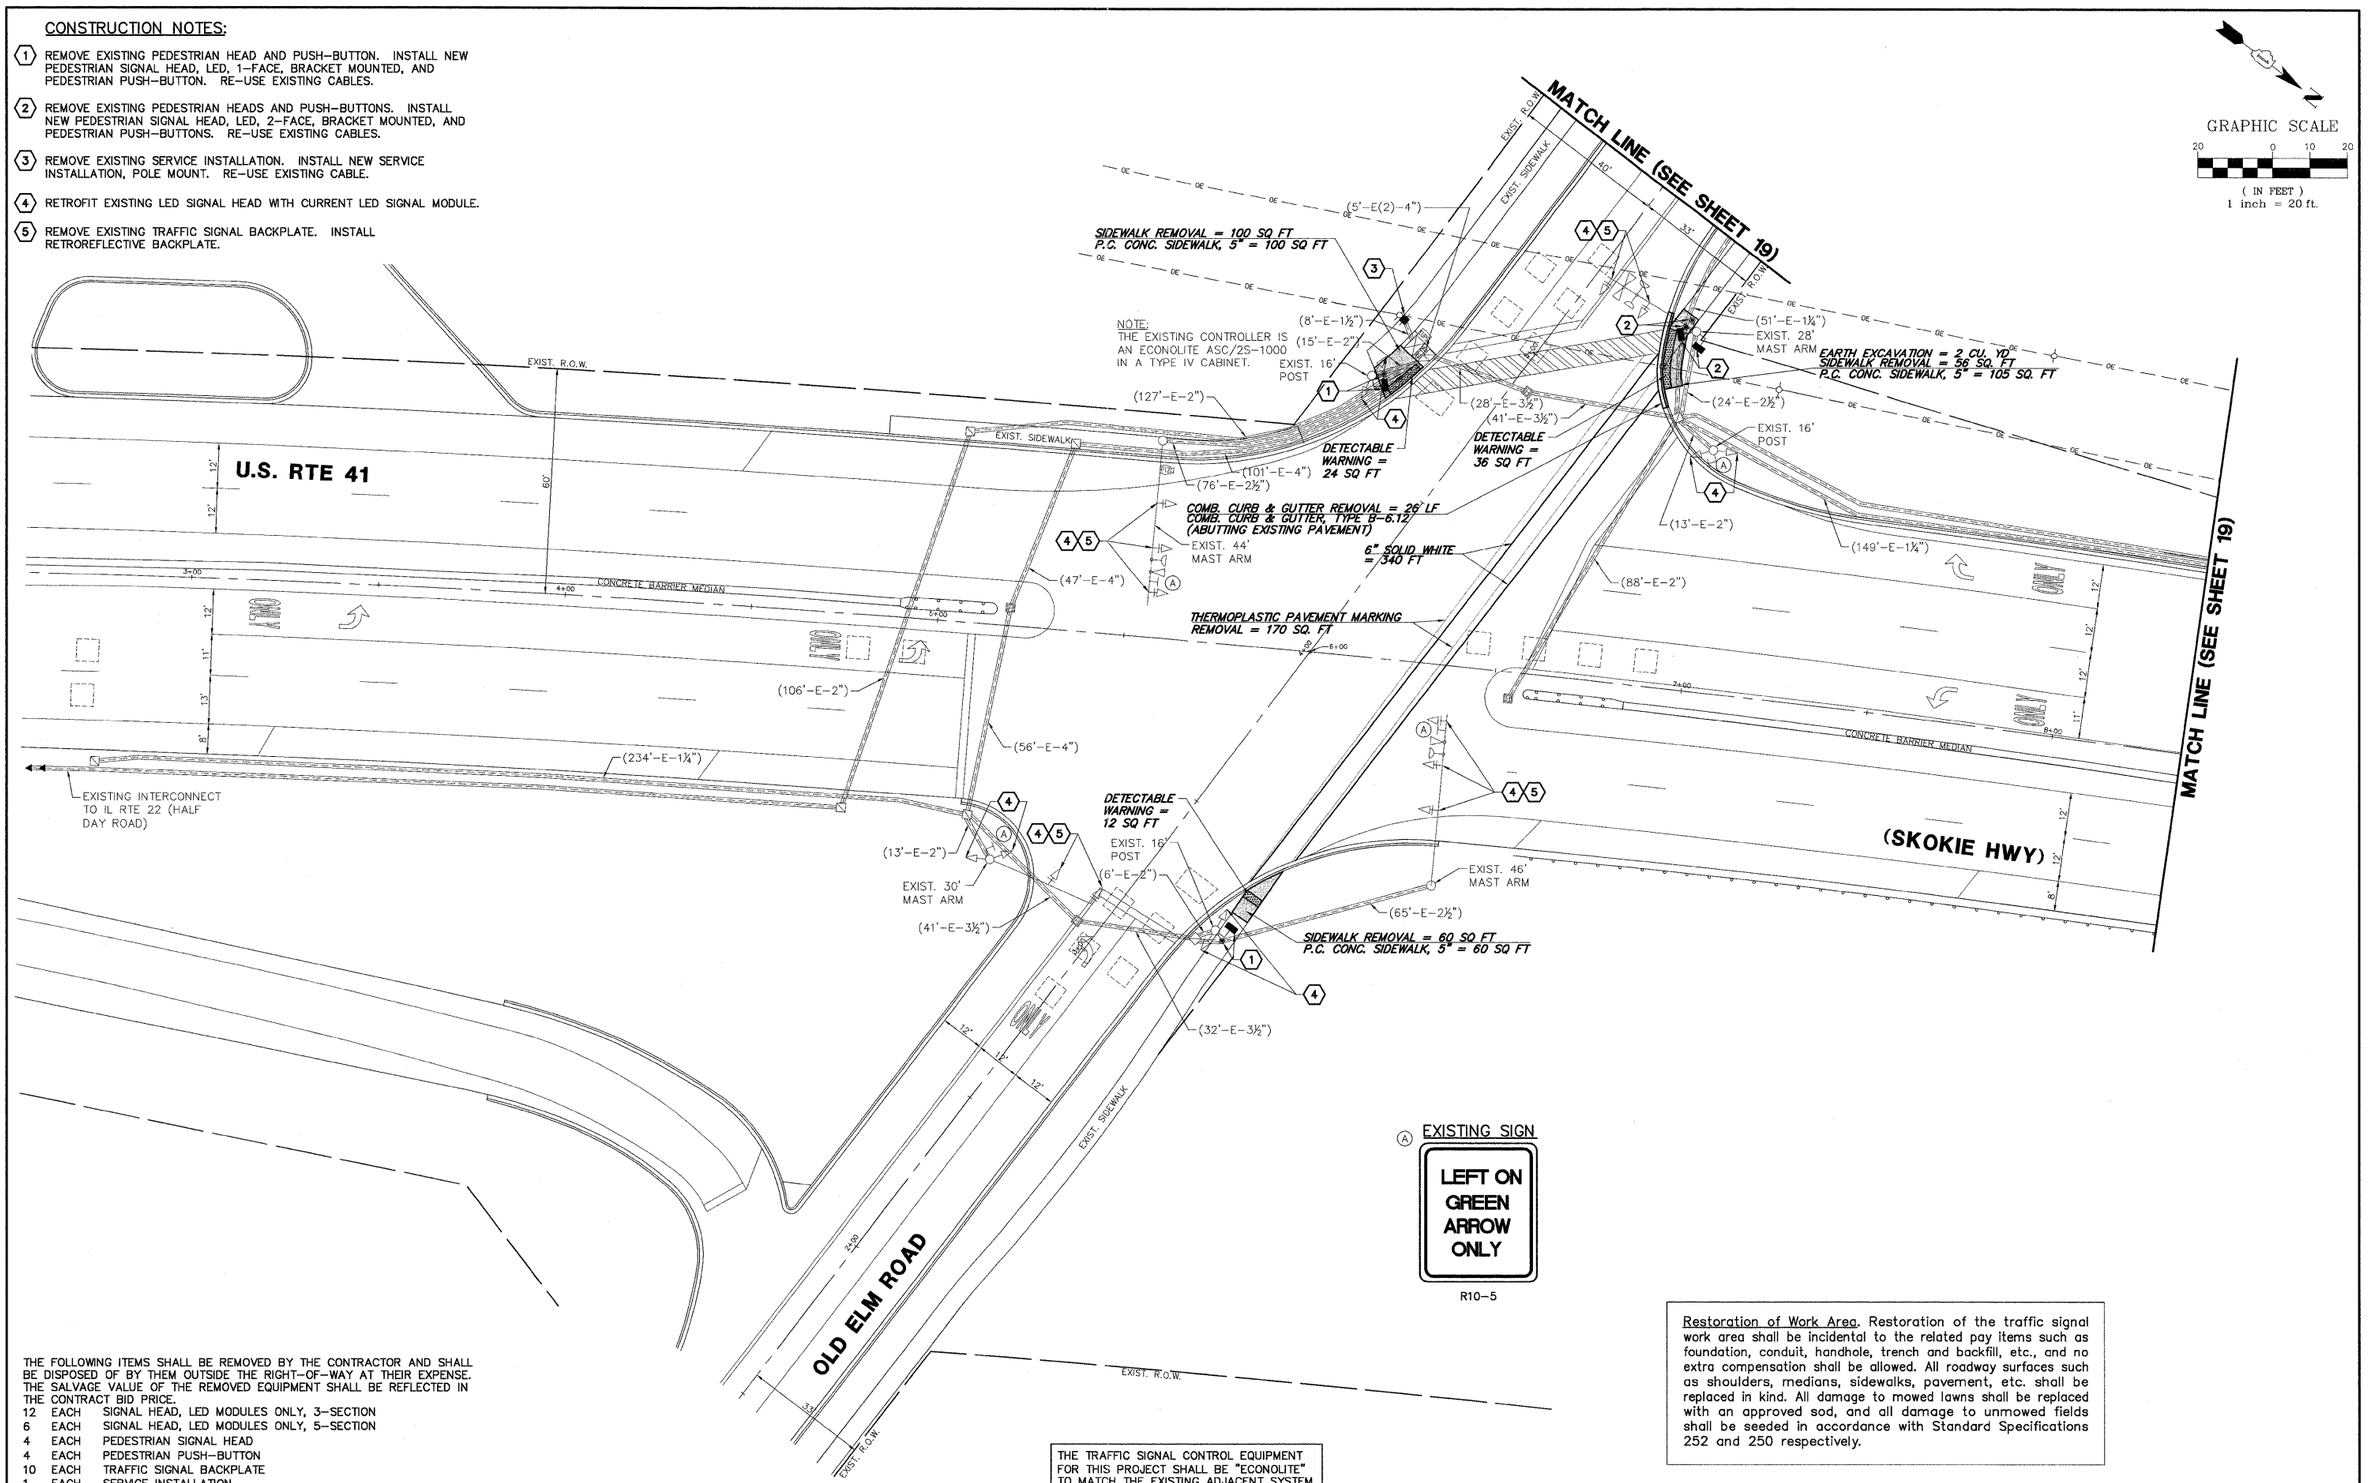

THE FOLLOWING ITEMS SHALL BE REMOVED BY THE CONTRACTOR AND SHALL BE DISPOSED OF BY THEM OUTSIDE THE RIGHT-OF-WAY AT THEIR EXPENSE. THE SALVAGE VALUE OF THE REMOVED EQUIPMENT SHALL BE REFLECTED IN THE CONTRACT BID PRICE.

12	EACH	SIGNAL HEAD, LED MODULES ONLY, 3-SECTION
6	EACH	SIGNAL HEAD, LED MODULES ONLY, 5-SECTION
4	EACH	PEDESTRIAN SIGNAL HEAD
4	EACH	PEDESTRIAN PUSH-BUTTON
10	EACH	TRAFFIC SIGNAL BACKPLATE
1	EACH	SERVICE INSTALLATION

THE TRAFFIC SIGNAL CONTROL EQUIPMENT FOR THIS PROJECT SHALL BE "ECONOLITE" TO MATCH THE EXISTING ADJACENT SYSTEM.

Restoration of Work Area. Restoration of the traffic signal work area shall be incidental to the related pay items such as foundation, conduit, handhole, trench and backfill, etc., and no extra compensation shall be allowed. All roadway surfaces such as shoulders, medians, sidewalks, pavement, etc. shall be replaced in kind. All damage to mowed lawns shall be replaced with an approved sod, and all damage to unmowed fields shall be seeded in accordance with Standard Specifications 252 and 250 respectively.

GHA #4085.874

FILE NAME = 4085.874-TR1.dwg	USER NAME = ZACH WALLSTEN	DESIGNED - JRD	REVISED -
		DRAWN - ZCW	REVISED -
	PLOT SCALE = 1" = .0833'	CHECKED - KLB	REVISED -
	PLOT DATE = 6/30/2011	DATE - 6/30/2011	REVISED -

STATE OF ILLINOIS
DEPARTMENT OF TRANSPORTATION

TRAFFIC SIGNAL MODERNIZATION PLAN
U.S. RTE 41 (SKOKIE HIGHWAY) AT OLD ELM ROAD

SCALE: 1"=20' | SHEET NO. OF SHEETS | STA. TO STA.

F.A.P. RTE.	SECTION	COUNTY	TOTAL SHEETS	SHEET NO.
346	2011-042-TS	LAKE	62	18
		CONTRACT #:	60P49	

ILLINOIS FED. AID PROJECT